
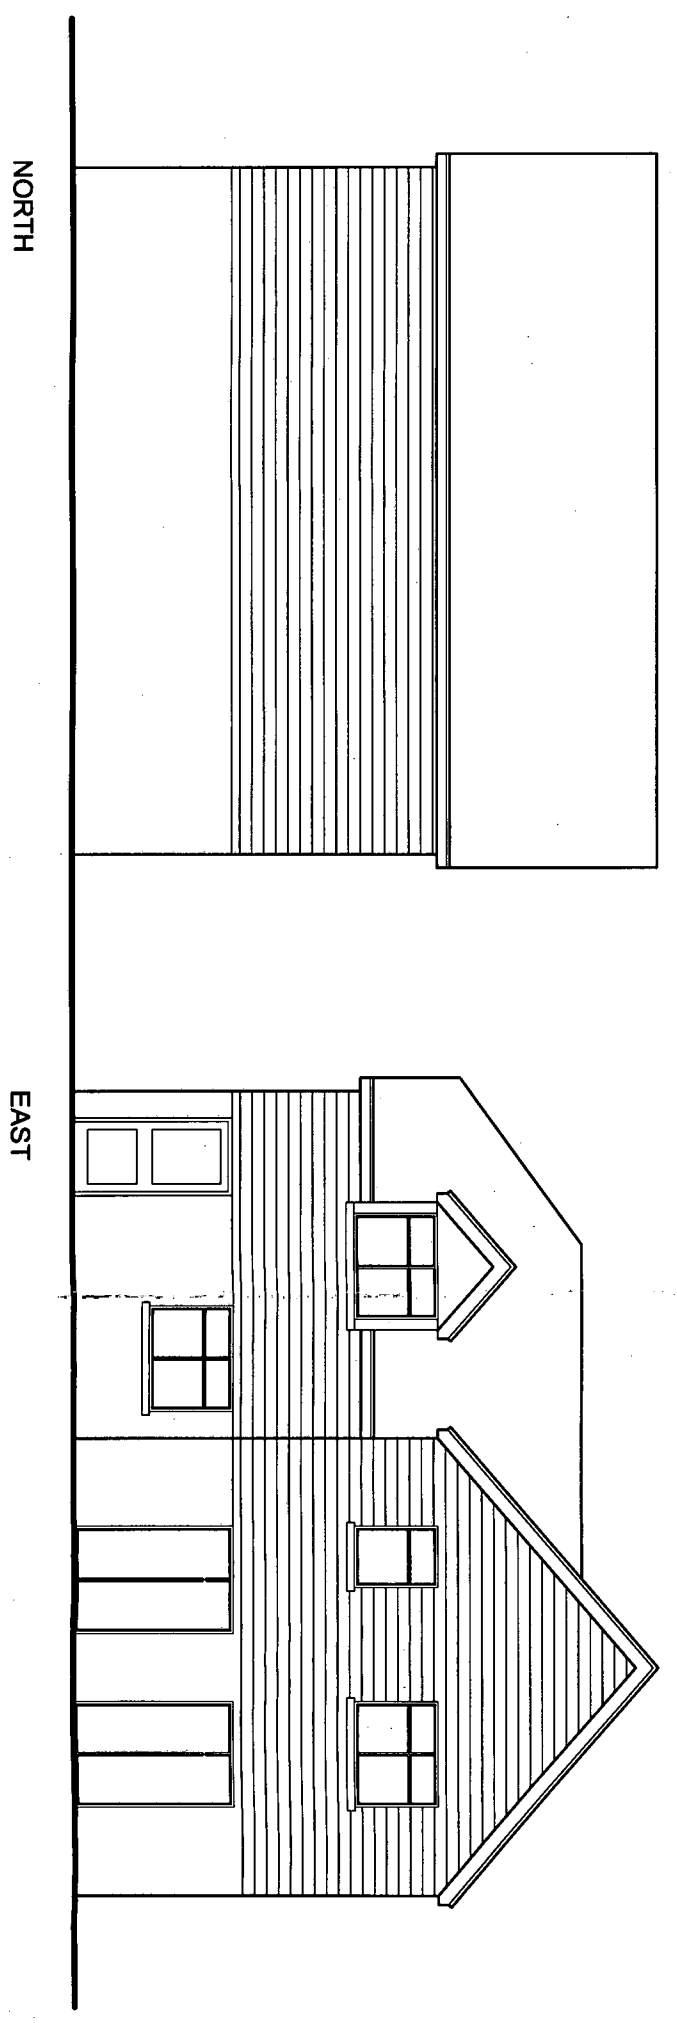


ARUN DISTRICT COUNCIL

No.	152	172	07
SUBSTITUTION			
RECEIVED	19.7.07		

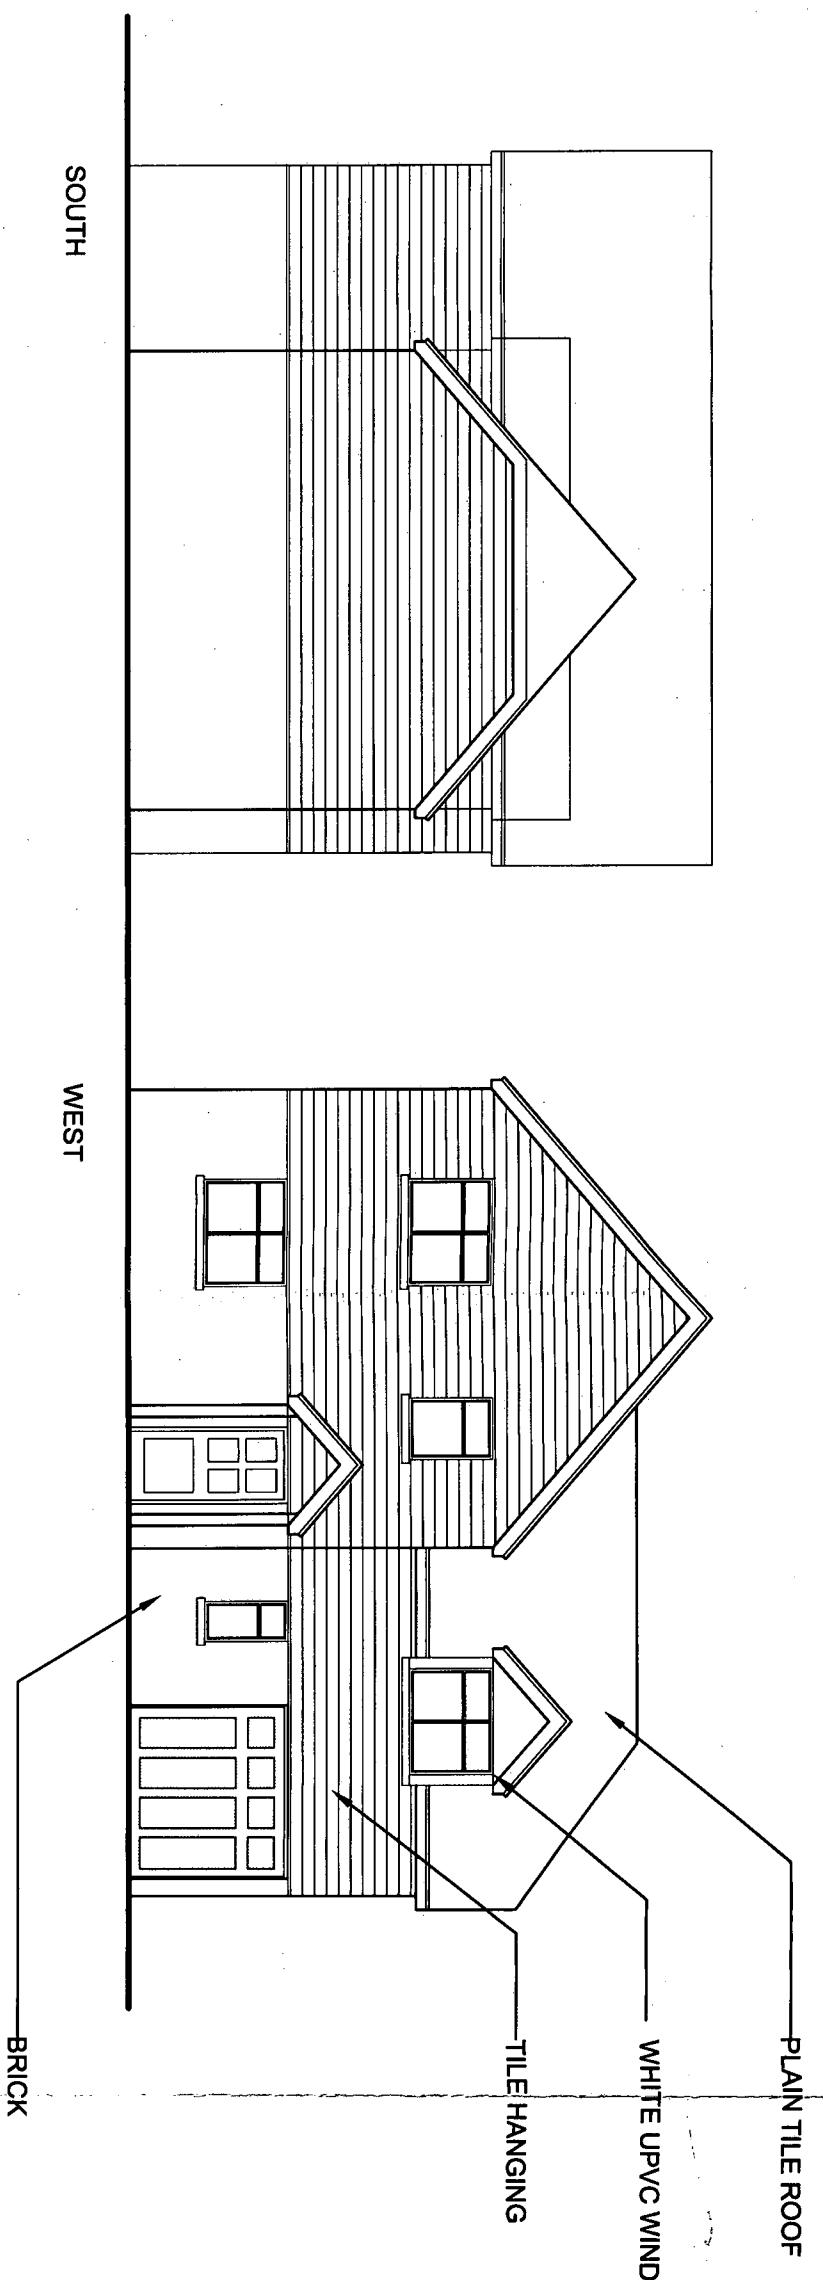

PROPOSED ELEVATIONS 1:100@A3

BIS DESIGN

61 Springfield Close Lavant Chichester PO18 0AZ

07887 777085

Project 51 Bereweke Road Drawing Title Planning Drawing No 296/DPA03 Rev C