


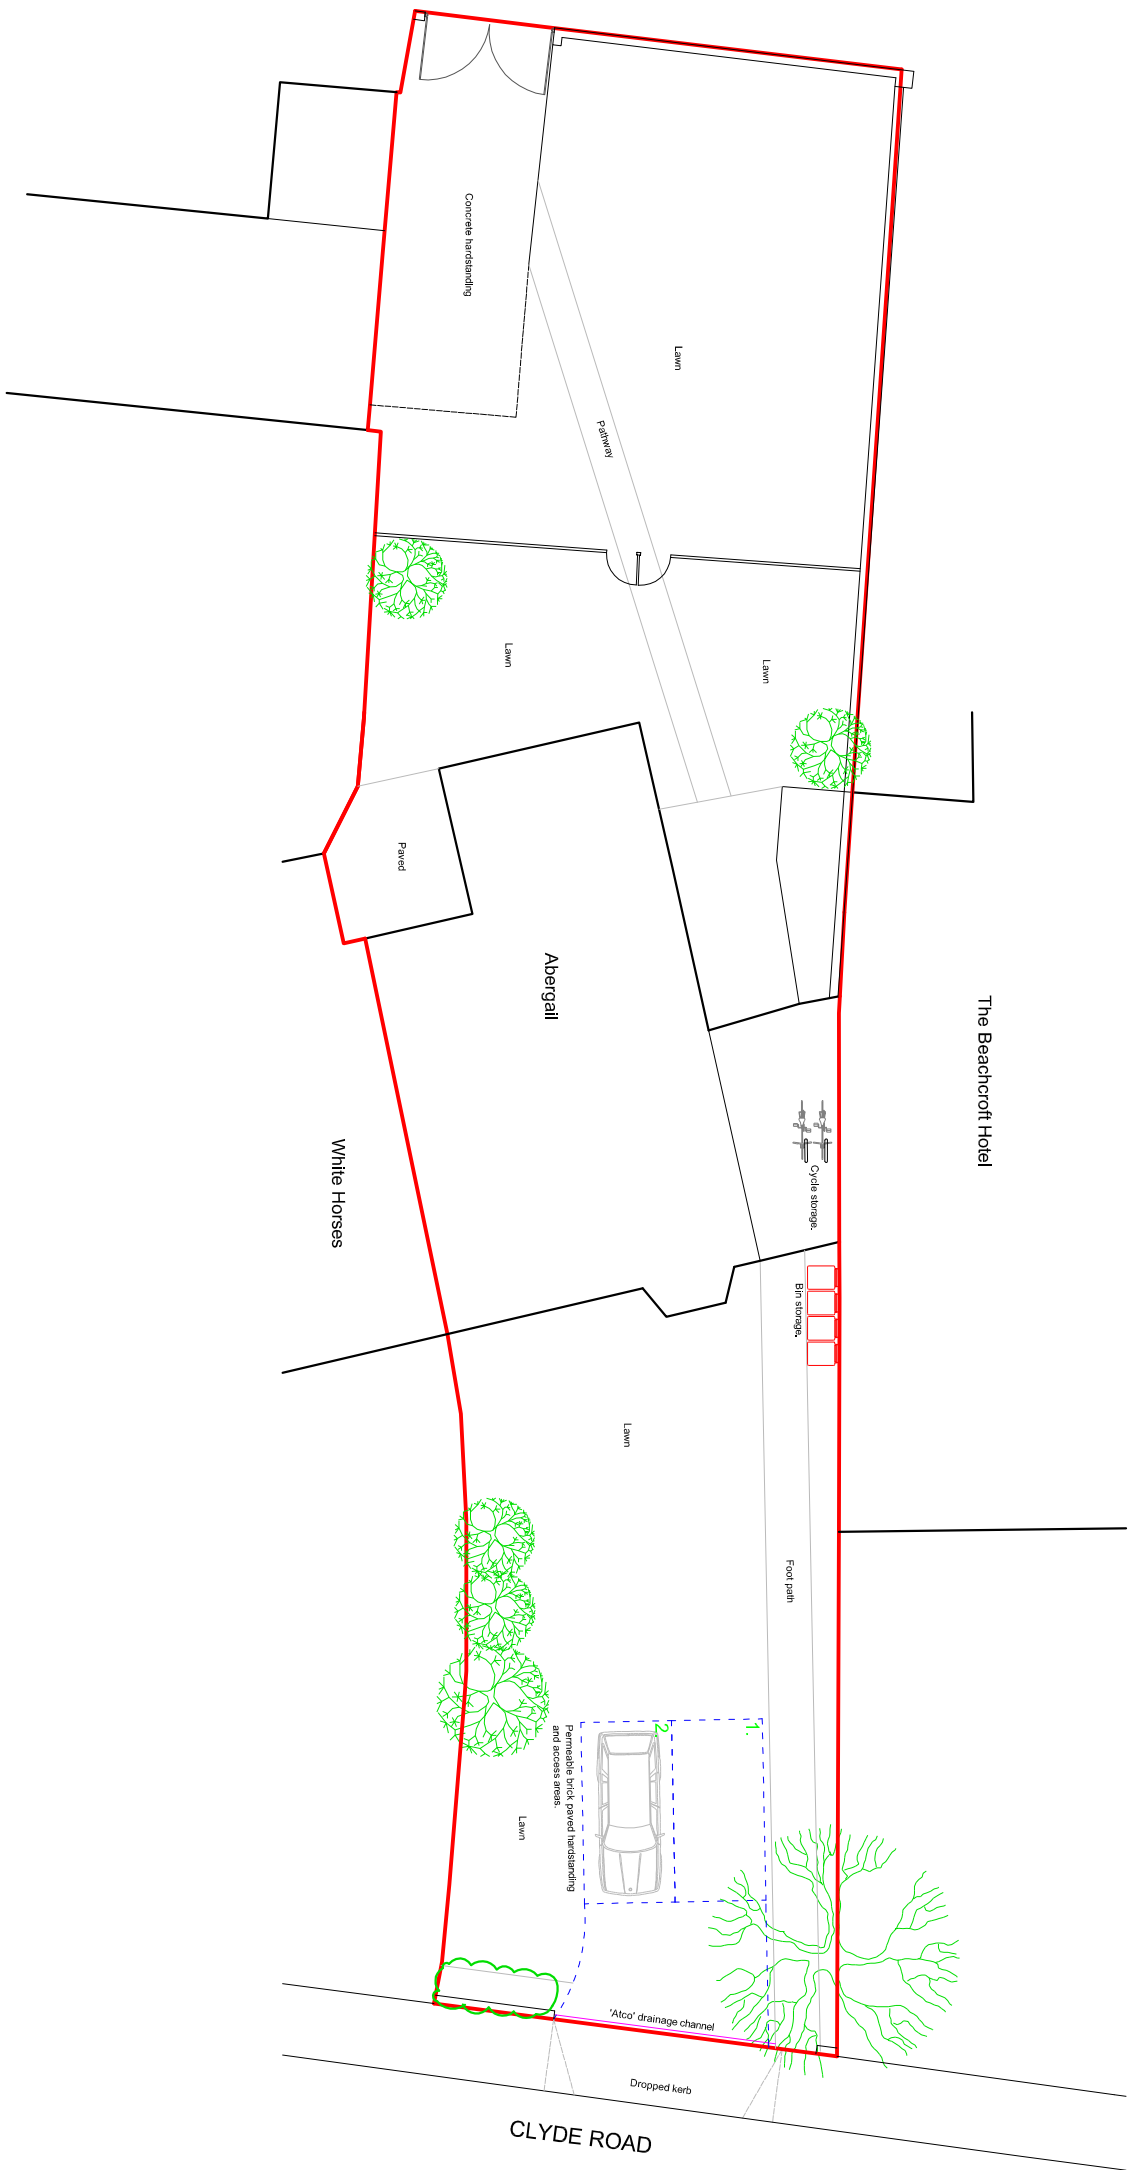

PROPOSED PLOT PLAN



SUSSEX BUILDING CONSULTANCY LIMITED	
ABERGAIL, CLYDE ROAD, FELPHAM, BOGNOR REGIS, WEST SUSSEX.	
SCALE - 1/100 REV - DATE - 19/06/2018	
 LABC partner	3 NORTHCOTE ROAD BOGNOR REGIS PO21 2LE TEL - (01243) 861379