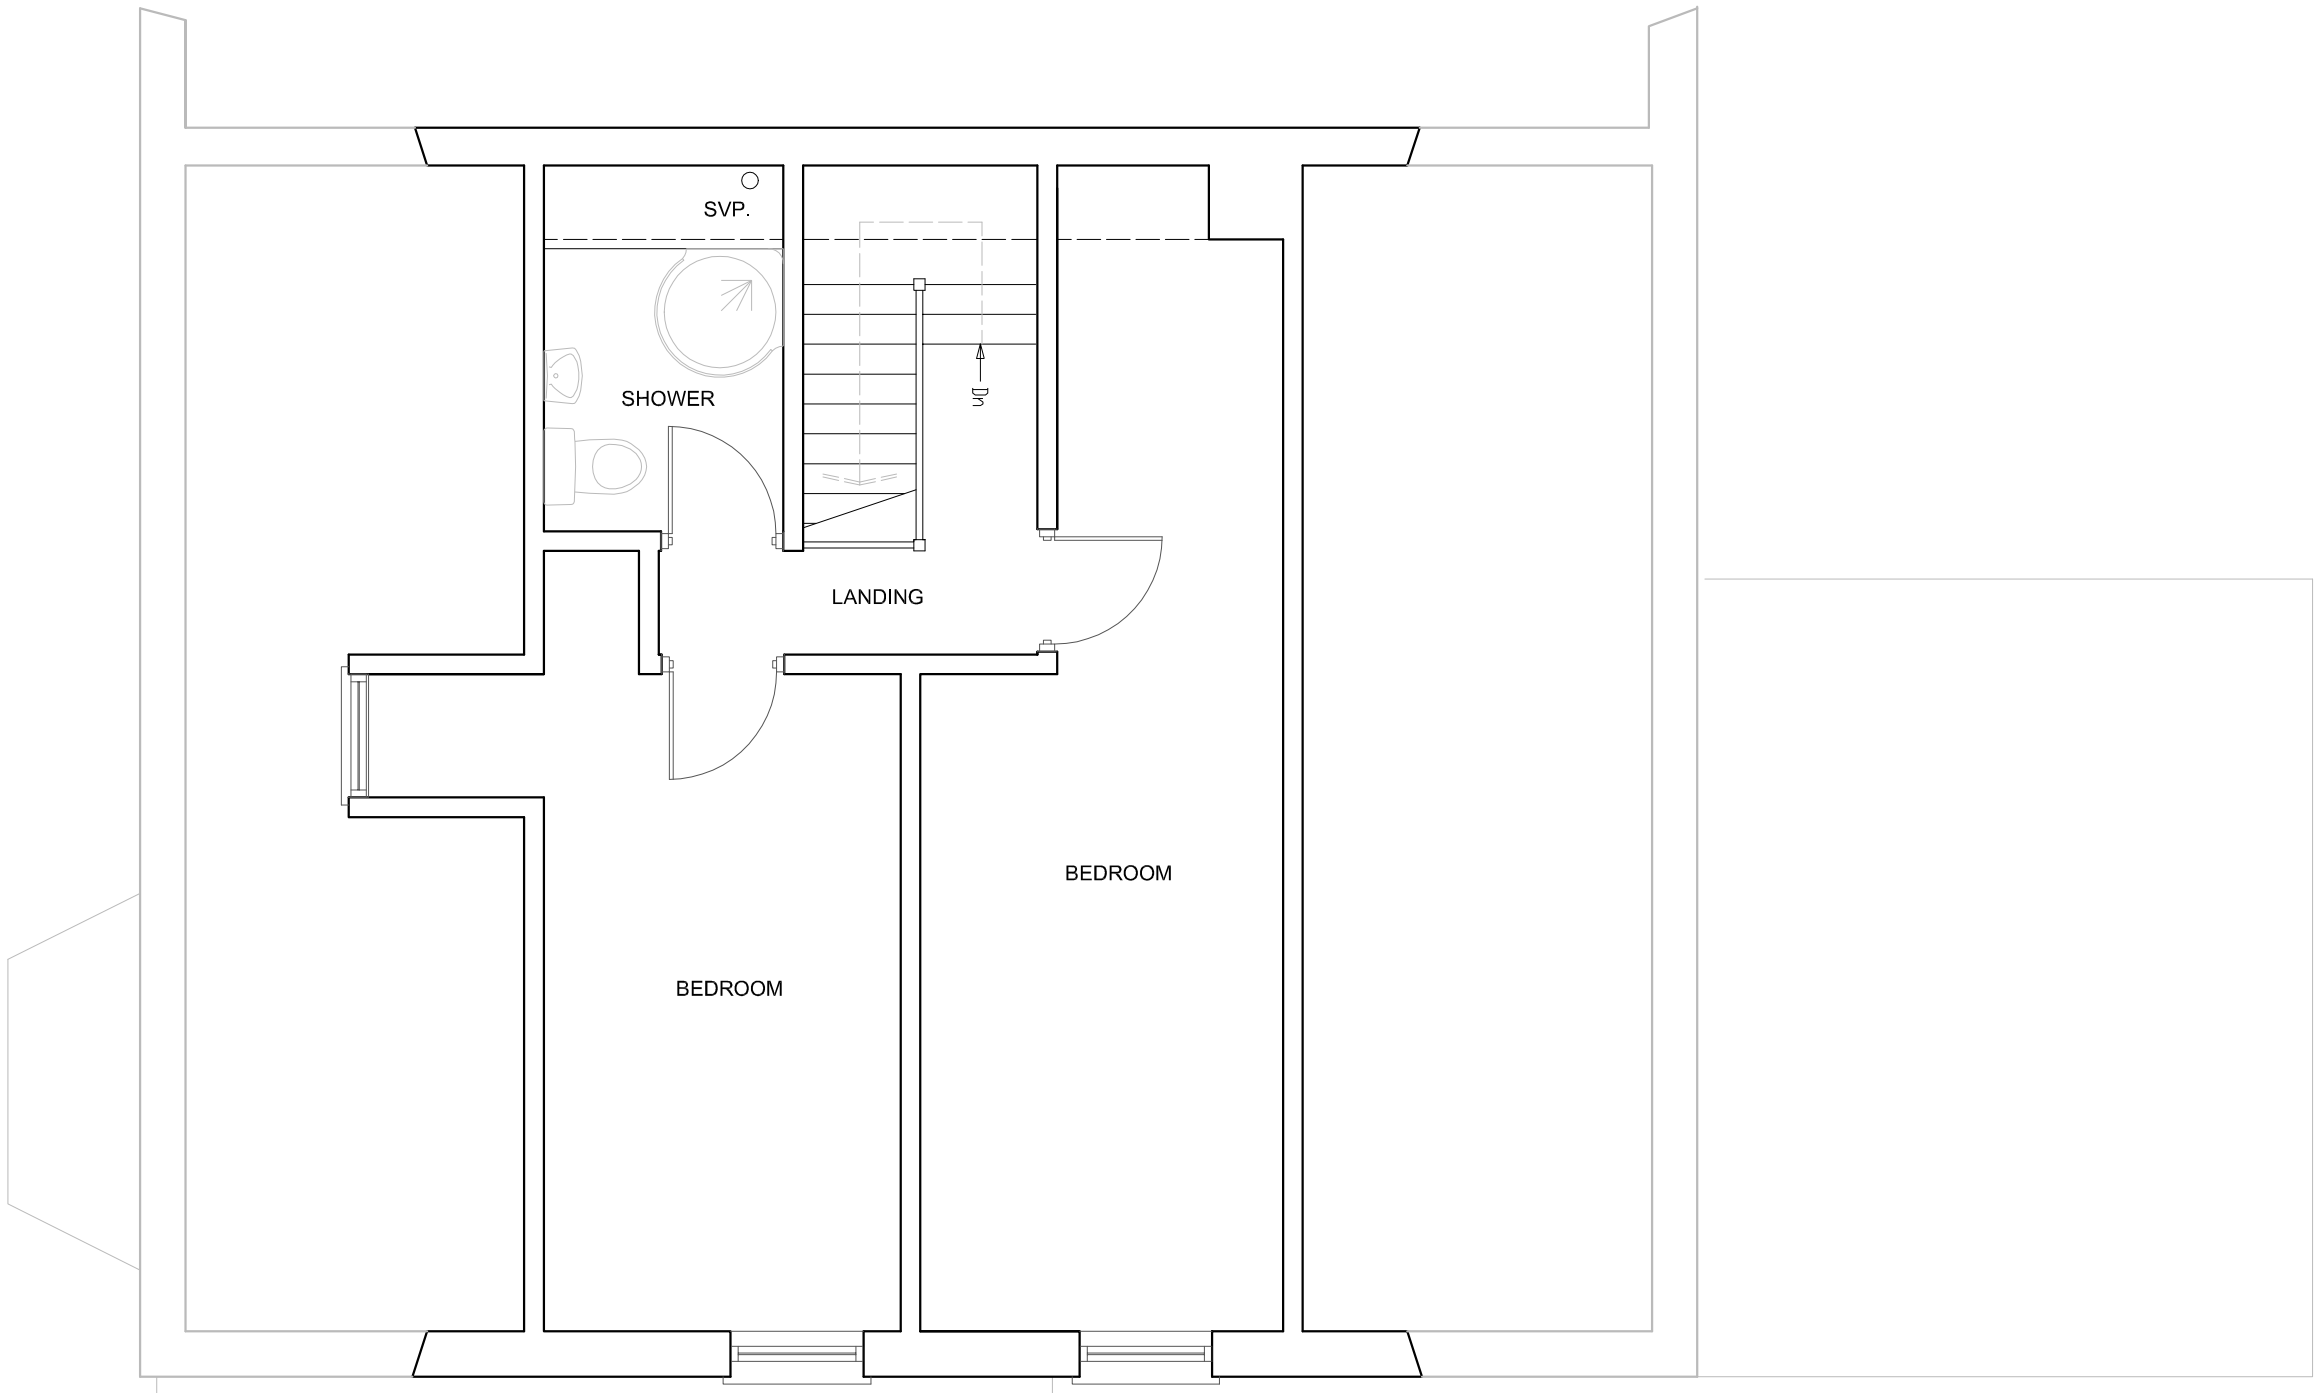

EXISTING SECOND FLOOR PLAN

SUSSEX BUILDING CONSULTANCY LIMITED

ABERGAIL, CLYDE ROAD, FELPHAM,
BOGNOR REGIS, WEST SUSSEX.

SCALE - 1/50 REV - DATE - 08/11/2017

partner LABC
3 NORTHCOTE ROAD
BOGNOR REGIS
PO21 5LZ
TEL/FAX - (01243) 861379

SCALE 0 1 2 3 4 5 METRES

ARUN DISTRICT COUNCIL FP/172/18/PL