



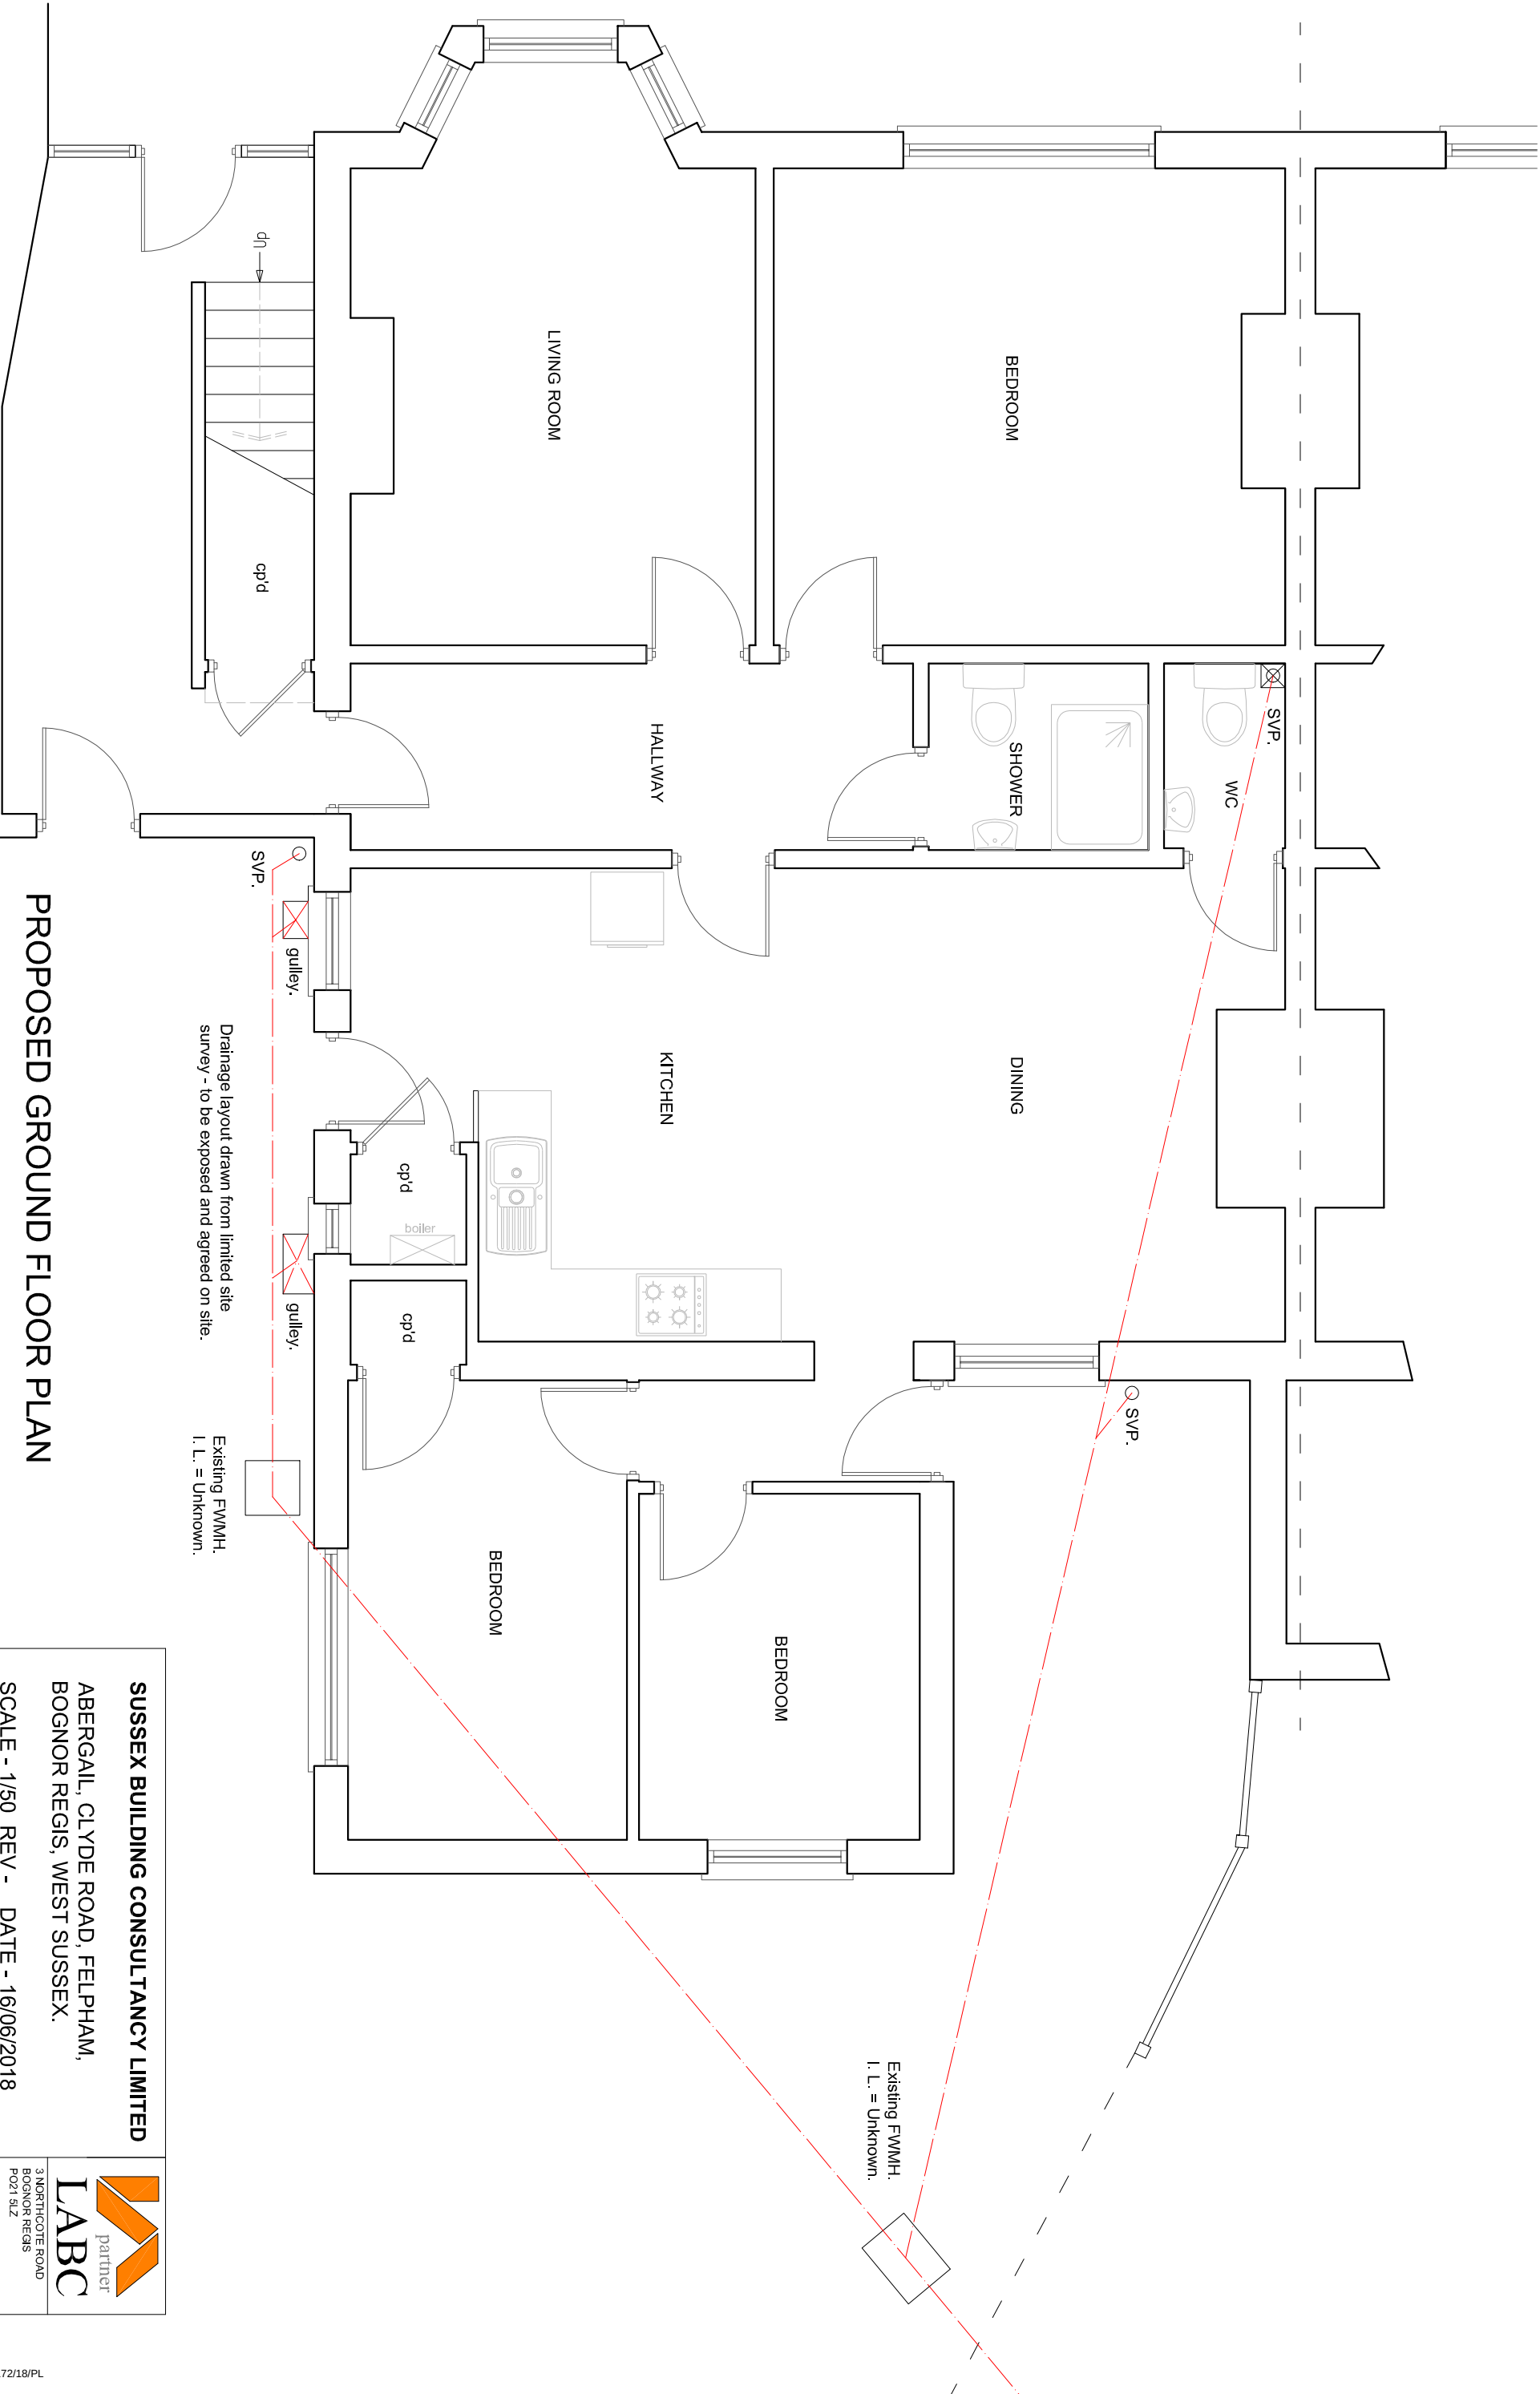


PROPOSED GROUND FLOOR PLAN

Drainage layout drawn from limited site survey - to be exposed and agreed on site.

Existing FWMH.
I. L. = Unknown.

Existing FWMH.
I. L. = Unknown.

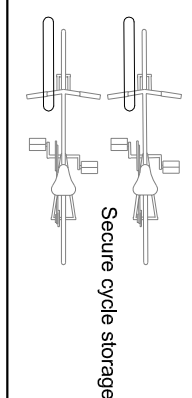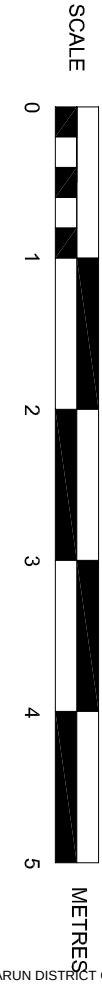

SUSSEX BUILDING CONSULTANCY LIMITED

ABERGAIL, CLYDE ROAD, FELPHAM,
BOGNOR REGIS, WEST SUSSEX.

SCALE - 1/50 REV - DATE - 16/06/2018

LABC partner

3 NORTHCOTE ROAD
BOGNOR REGIS
PO21 6LZ

TEL/FAX - (01243) 861379