KEY

'A' - Trees of high quality with an estimated remaining life expectancy of at least 40 yrs

'B' - Trees of moderate quality with an estimated remianing life expectancy of at least 20 yrs

'C' - Trees of low quality with an estimated life expectancy of 10 yrs, or young trees with a stem diameter below 150mm

'U' - trees unsuitable for retention, or trees that cannot be realistically retained as living trees for longer than 10 yrs.

Notional Root Protection Area (RPA) in accordance with guidance in BS5837:2012 -

Other planting to be retained

Existing concrete surfacing to remain in situ

Existing planting

Grass

BASIC TREE SURVEY

No.	SPECIES	Height (m)	Stem Dia. (cm)	Crown Spread NSEW	Age	Estimated life expec.	Comments	BS Cate.
T1.	Quercus ilex	11	65cm	5.5, 4, 5, 5	SM	20+	Healthy spreading tree of good vitality	B/C

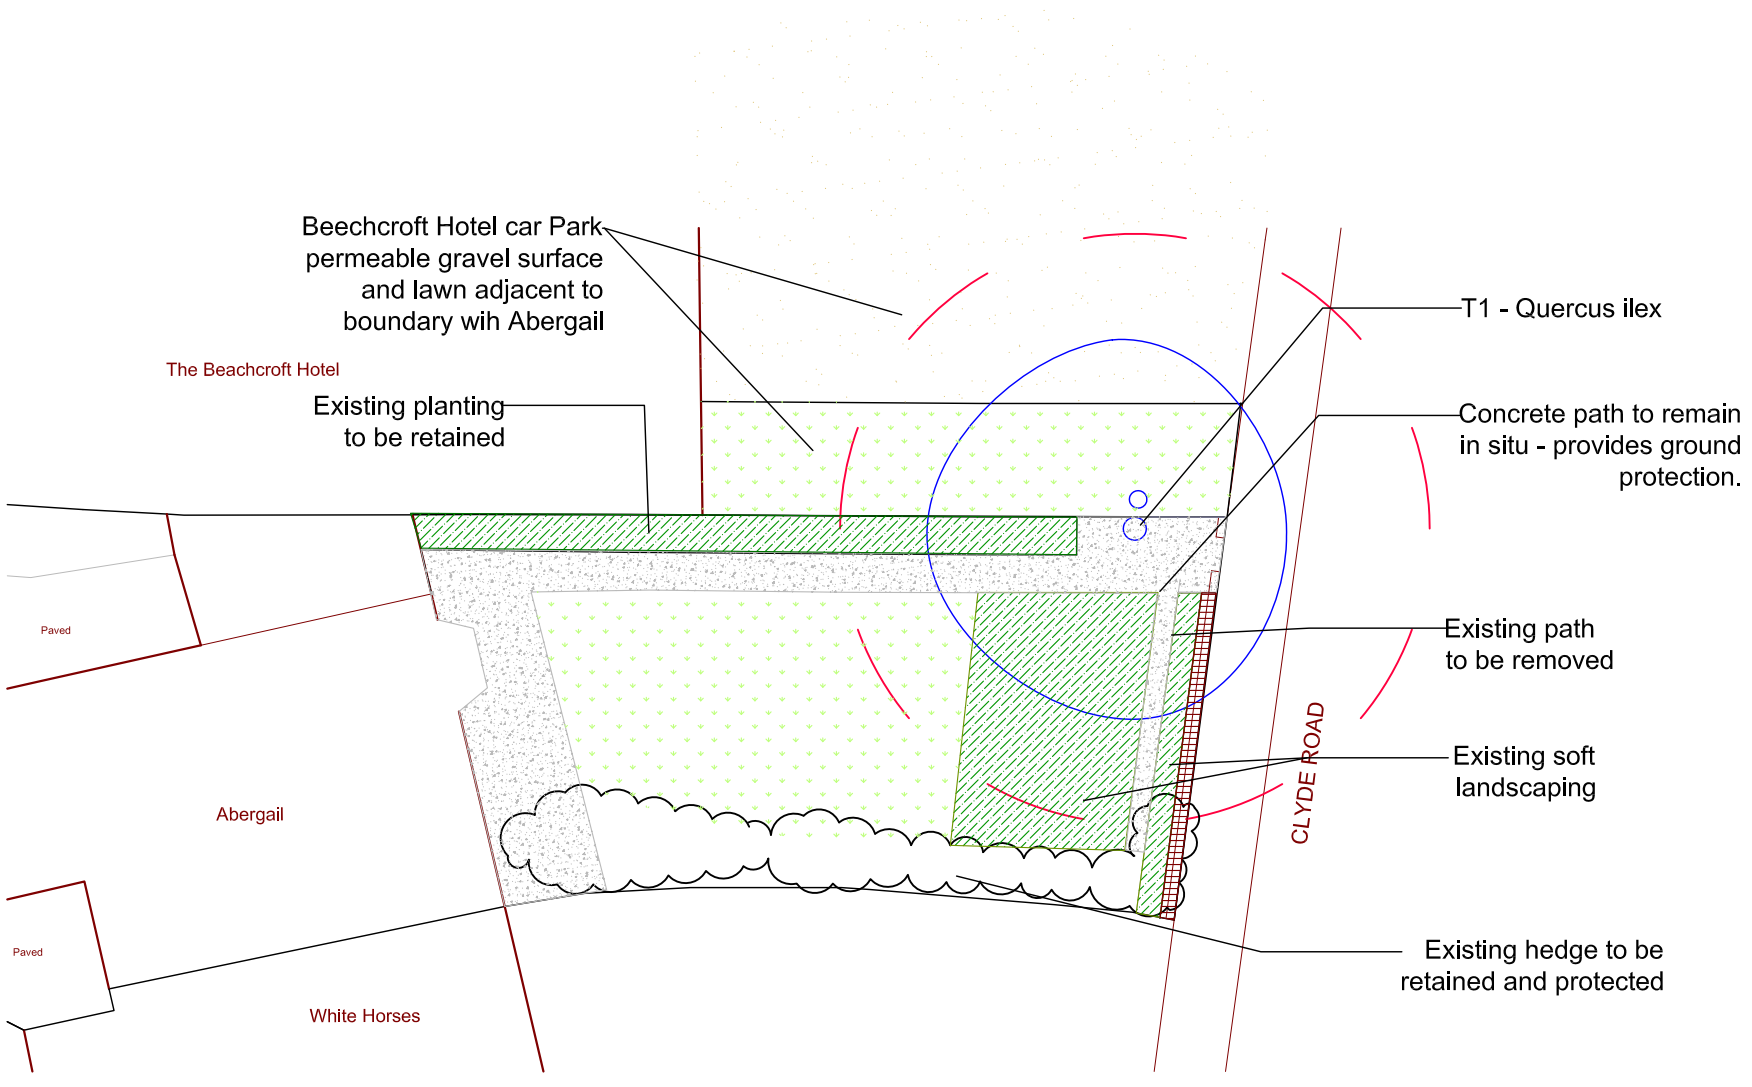

Rev. -: - - -

Brigitte Crafer
Landscape Architect CMLI
8 Oak Road,
Clanfield, Hampshire,
PO8 0LJ
T: 02392 592872 M: 07734 453496
E: brigittecrafer@gmail.com
www.brigittecrafer.co.uk

Project:
-
Abergail, Cyde Road

Drawing Title:
Tree Constraints Plan

Purpose:
Planning

Dwg. No.
1039-5400

Scale:
1:200 @ A3

Date:
1st October 2018

ARUN DISTRICT COUNCIL FP/177218/PL