


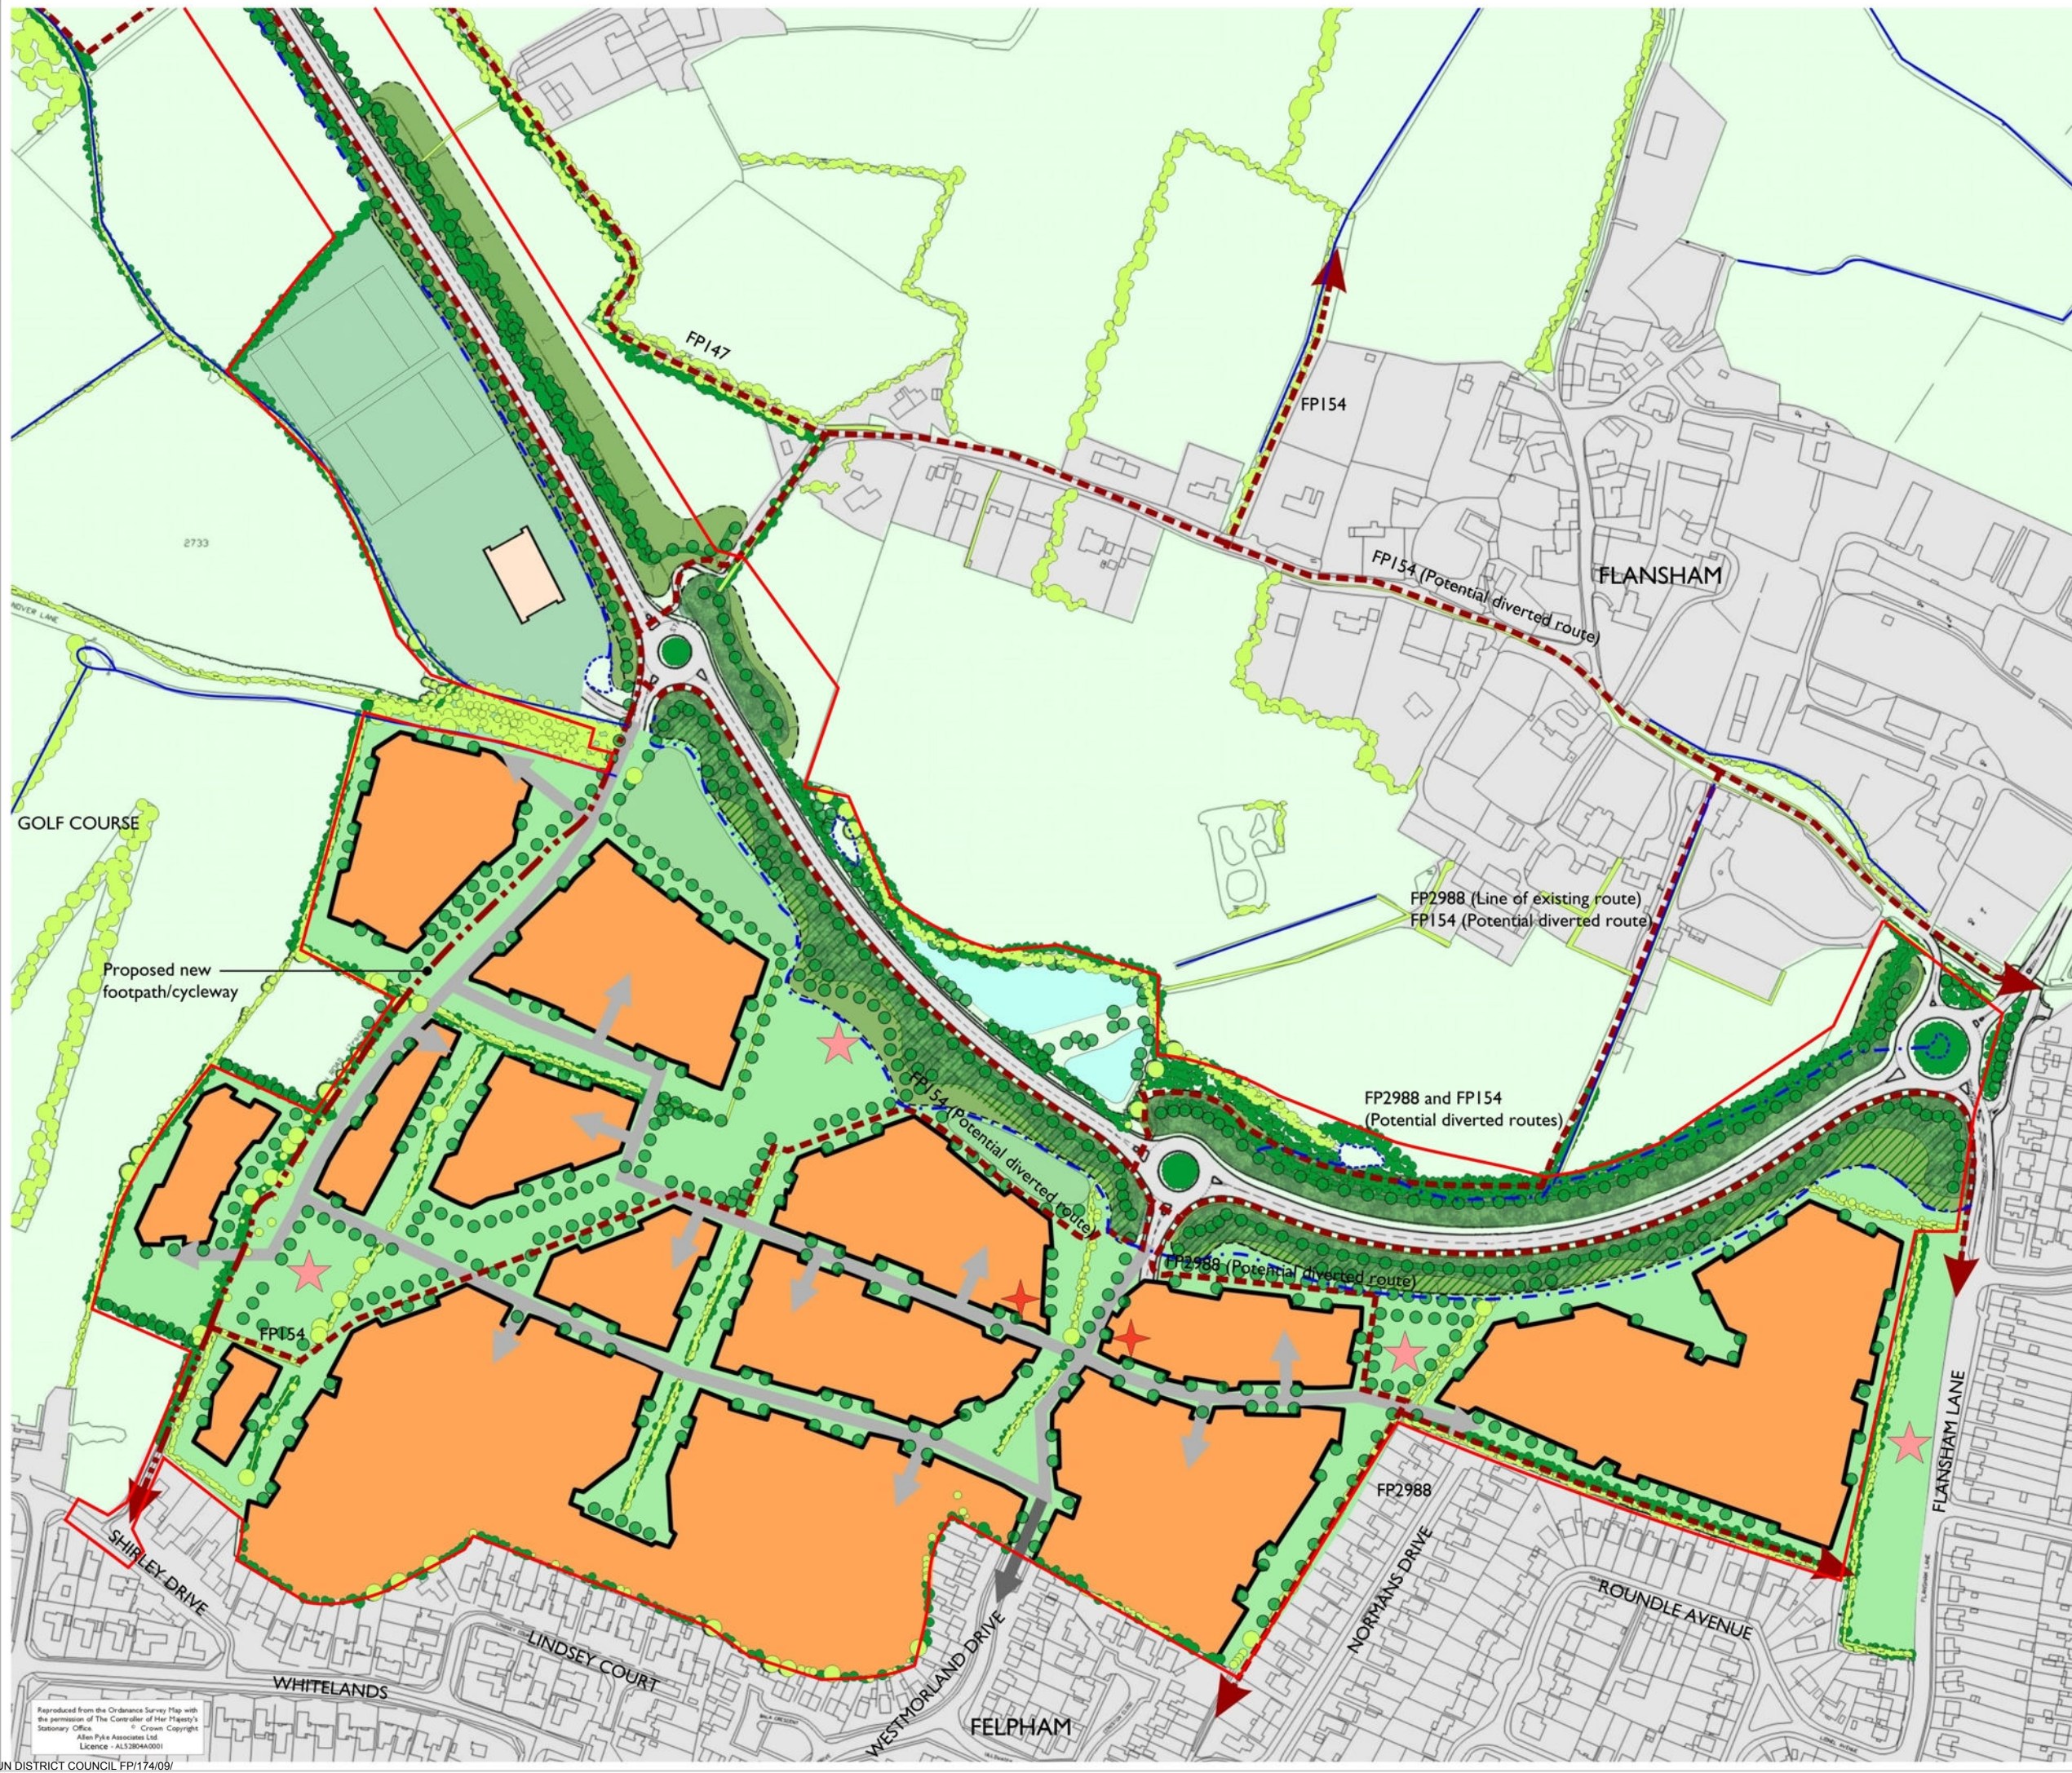

LEGEND

- Residential Development
- Potential Location of Flexible Units
- Retained Existing Vegetation
- Proposed Vegetation
- Proposed Planting of Trees & Shrubs on Bund
- Bund
- Formally landscaped open space of tree lined roads, trees de-marking open spaces, ornamental shrub planting and mown grass.
- Informally landscaped open space of meadow grass, groups of shrubs and trees.
- Area for Proposed Primary School Site and Public Open Space
- Play Area
- Highway detention & passive treatment basins & storm emergency spillage basin
- Residential Detention Basins - Wet
- Residential Detention Basins - Dry
- Public Right of Way: Retained & Potentially diverted routes
Please see Boreham's report for further detail
- Proposed Route of the South Coast Cycle Route
- Proposed Channels
- Existing Ditches
- Proposed Roads
- Proposed Bus Link Between Proposed Residential & Existing Residential

ALLEN|PYKE|associates

The Factory, 2 Acre Road,
Kingston upon Thames,
Surrey, KT2 6EF

T 020 8549 3434 F 020 8547 1075
E info@allenpyke.co.uk
www.allenpyke.co.uk

client	Hallam Land Management	scale	1/2500@A2
job	Policy Site 6 - Land between Felpham and Flansham	by/chk	AH/NP
drawing title	Simplified Master Plan	date	10/02/05

drawing number	1683 SK 30	revision	E
----------------	------------	----------	---

Reproduced from the Ordnance Survey Map with the permission of The Controller of Her Majesty's Stationary Office.
Allen Pyke Associates Ltd
Licence - AL33804/0001