



PEACE

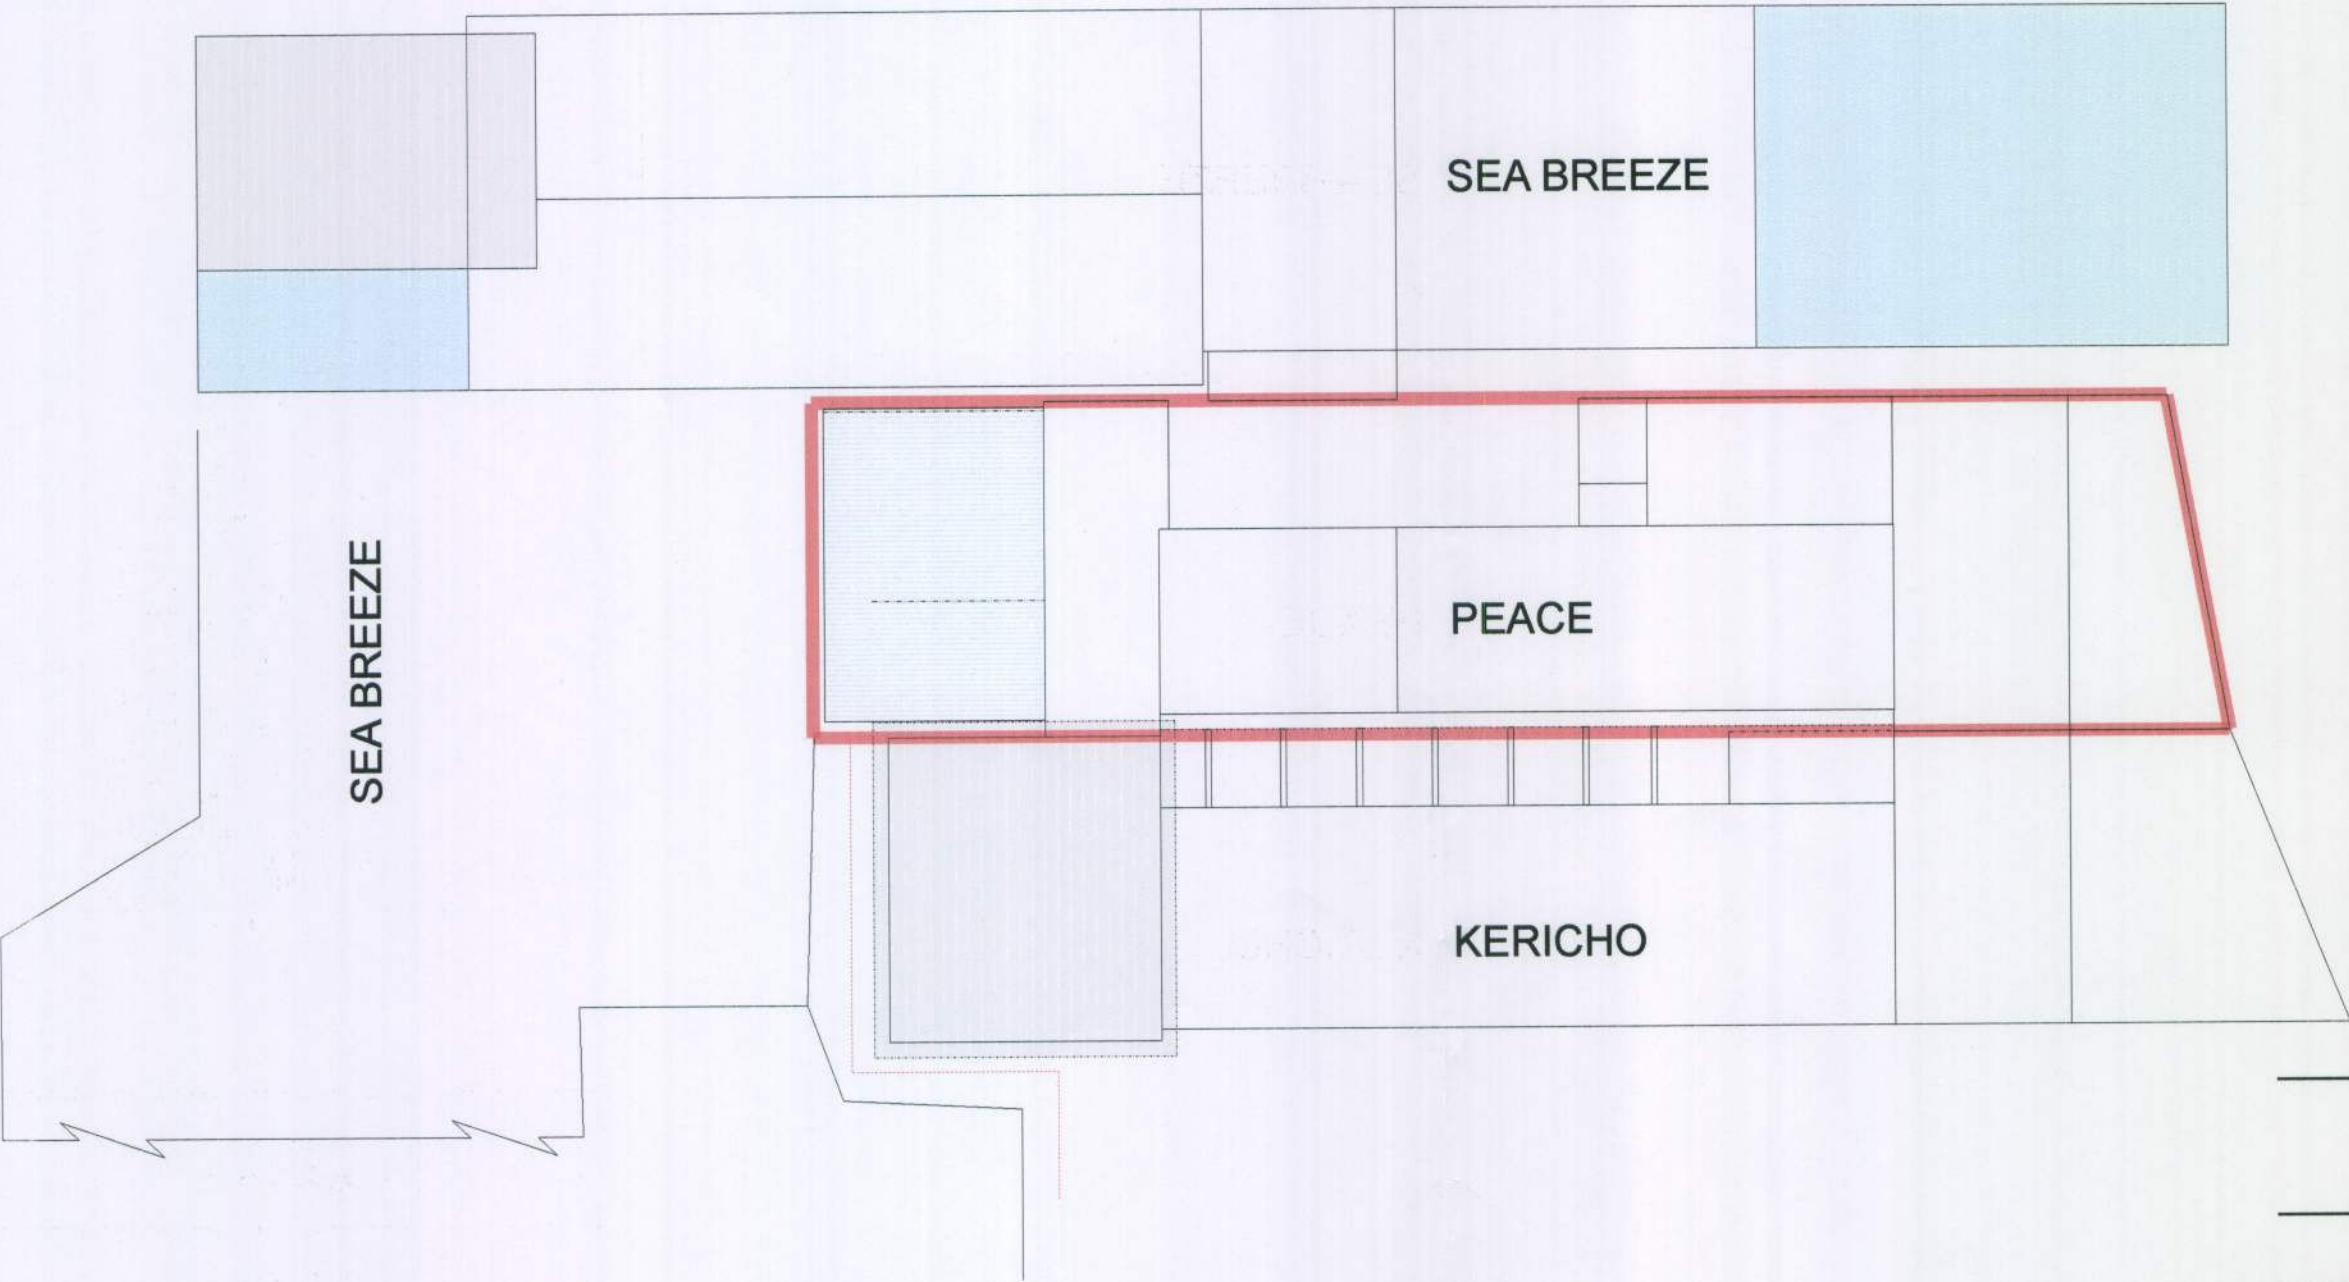

KEY

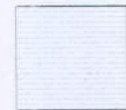

planning permission sought for this area



approximately 5.00+m high east facing two storey rear extension
raised front balcony extension with storage underneath



5.55m high extension attached to KERICHO
approximately 6.00+m high two storey extension with second floor raised balcony attached to SEA BREEZE

OWNER
PEACE LAW

PROJECT
PROPOSED REPLACEMENT FLOOR TO
EXISTING BUILDING EXTENDED AS A
BALCONY AT REAR OF PEACE
SEA ROAD FELPHAM

DRAWING TITLE
AERIAL VIEW / STREET PLAN

SCALE
1/100

DATE
26/07/10

DRAWING REFERENCE
260710/00