


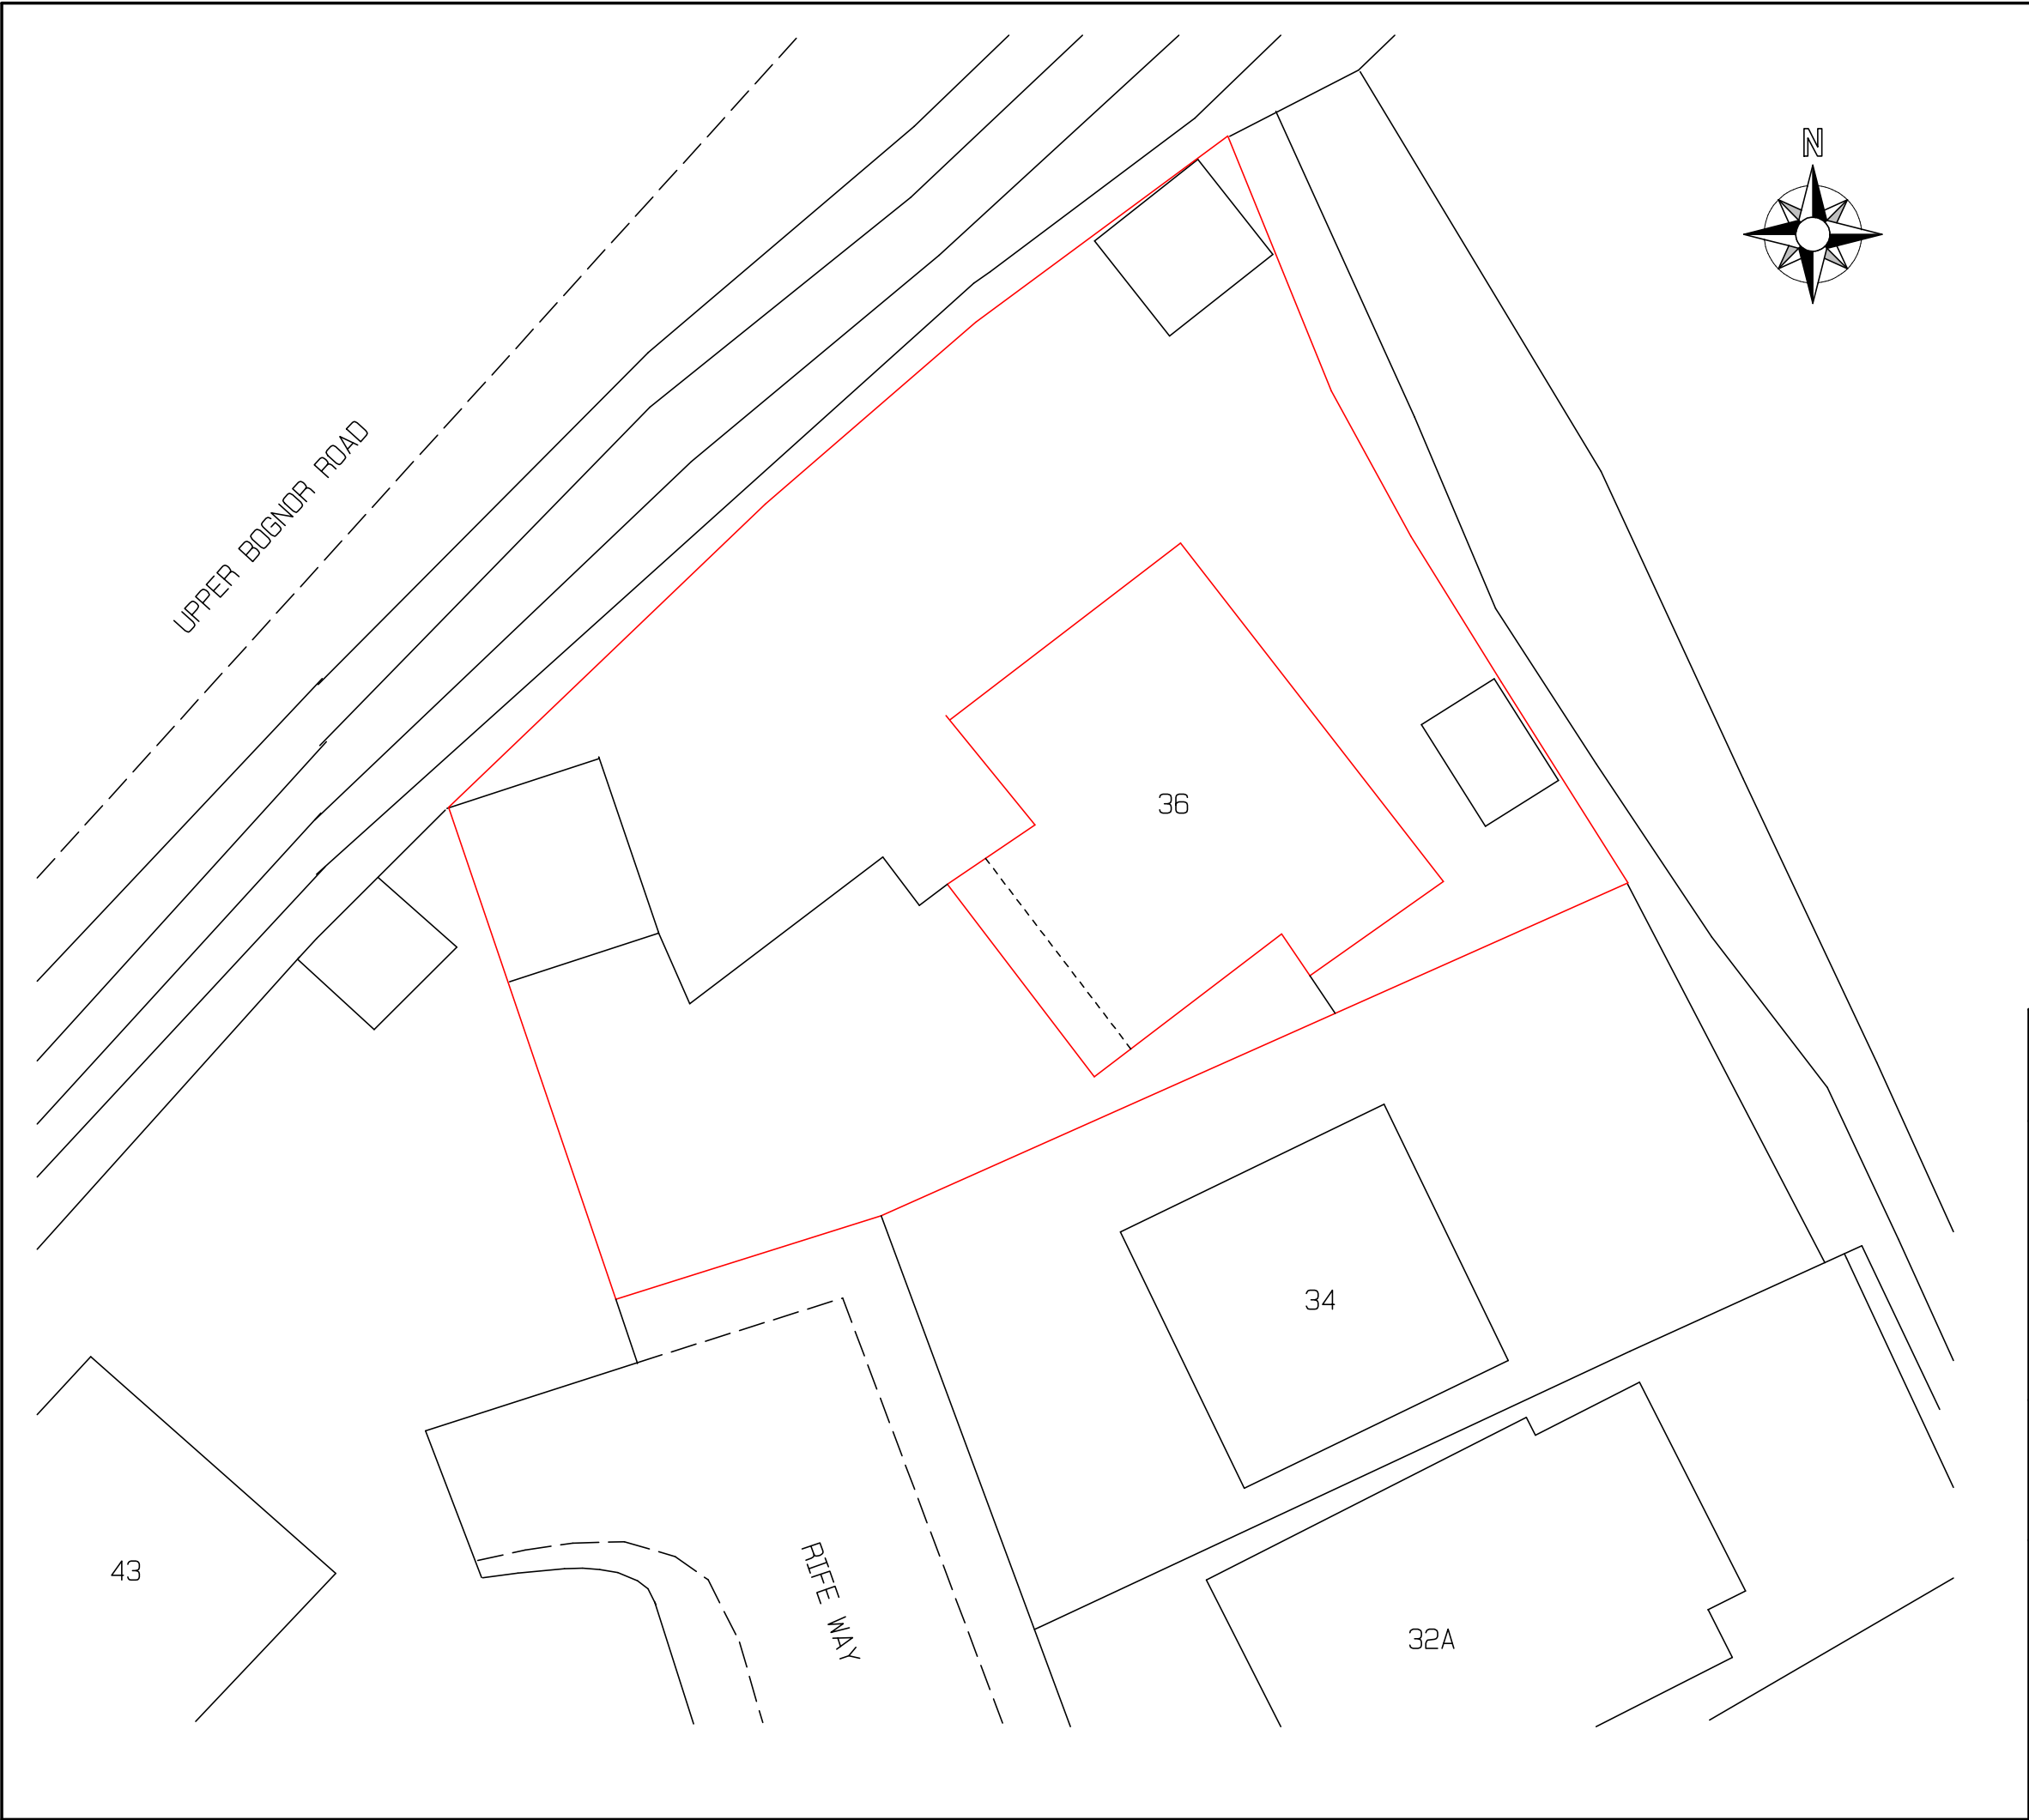

All dimensions must be checked on site
and not taken or scaled from this drawing

Title
EXISTING / PROPOSED BLOCK PLAN

Project
PROPOSED ALTERATIONS TO FRONT
ELEVATION AND CONVERSION OF EXISTING
GARAGE AND UTILITY ROOM TO BEDROOM
PLUS ENSUITE AND FAMILY ROOM
@ 36 RIFE WAY
FELPHAM PO22 7BP

Client
MR NICK STEVENS

Drawn by R Hollands
(GROVE DESIGN UK)
Date June 2018
Scale 1 : 200 @ A3
Drawing No 18-06-GD-216-06-DA
Amendments