






EXISTING FRONT SOUTH WEST FACING ELEVATION

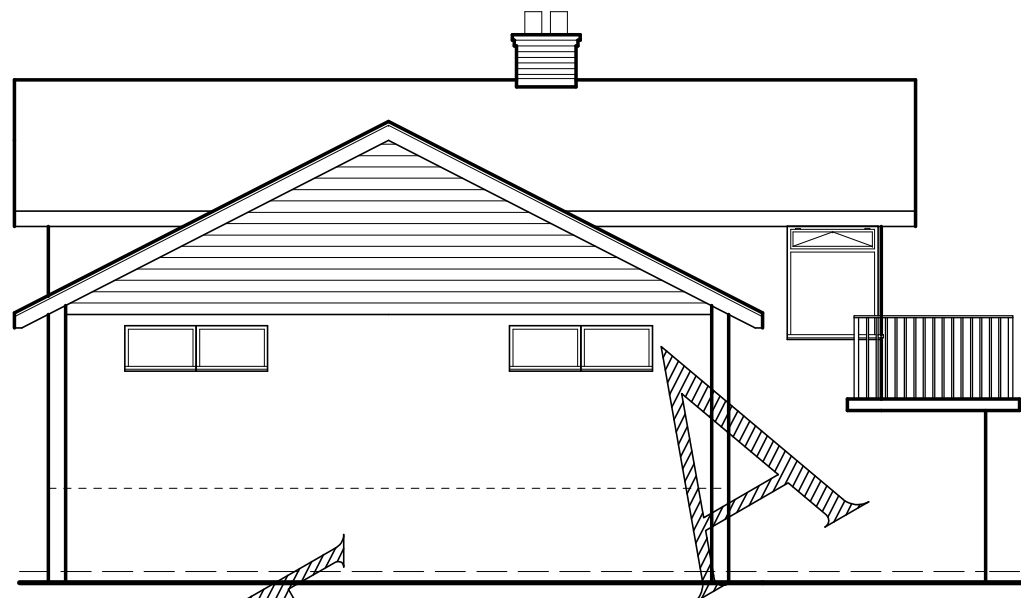

EXISTING SIDE NORTH WEST FACING ELEVATION

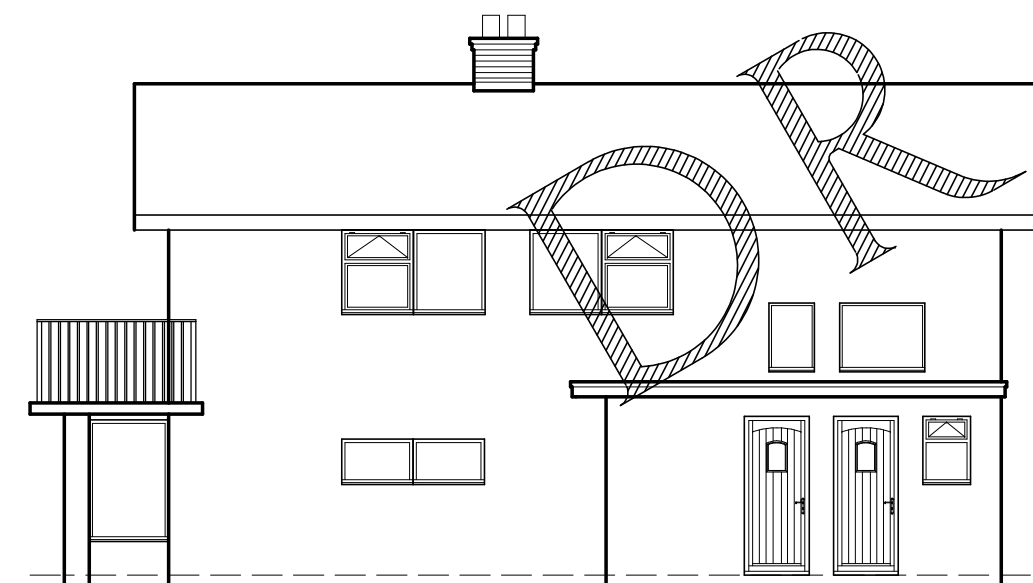


EXISTING SIDE SOUTH EAST FACING ELEVATION

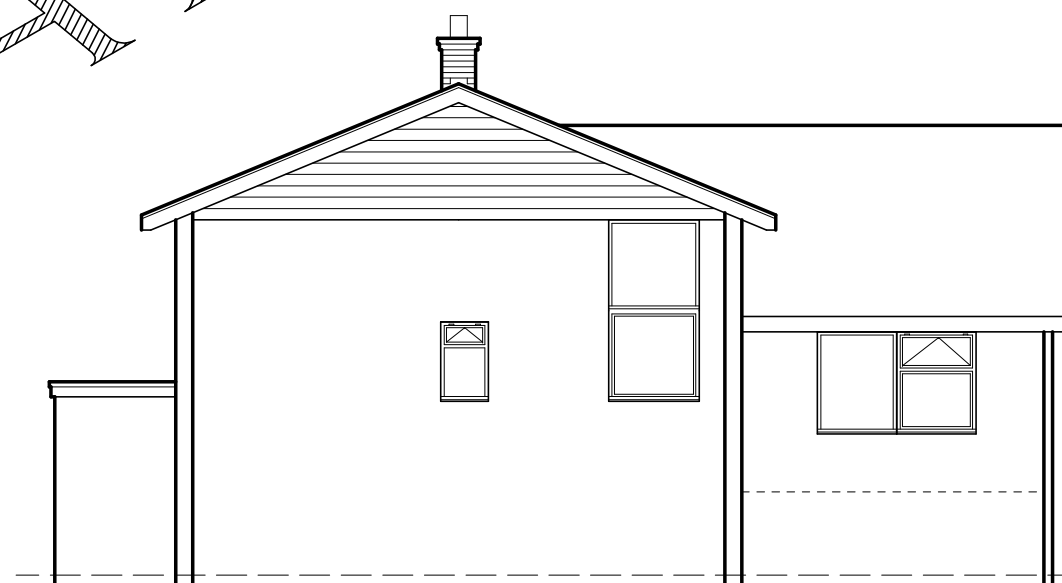

EXISTING REAR NORTH EAST FACING ELEVATION

ARUN

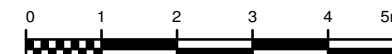

All dimensions must be checked on site
and not taken or scaled from this drawing

Title

EXISTING ELEVATIONS

Project

PROPOSED ALTERATIONS TO FRONT
ELEVATION AND CONVERSION OF EXISTING
GARAGE AND UTILITY ROOM TO BEDROOM
PLUS ENSUITE AND FAMILY ROOM
@ 36 RIFE WAY
FELPHAM PO22 7BP

Client

MR NICK STEVENS

Drawn by R Hollands
(GROVE DESIGN UK)

Date May 2018

Scale 1 : 100 @ A3

Drawing No 18-05-GD-216-03-DA
Amendments