





New matching brickwork recessed
cavity walls with door and windows

PROPOSED FRONT SOUTH WEST FACING ELEVATION

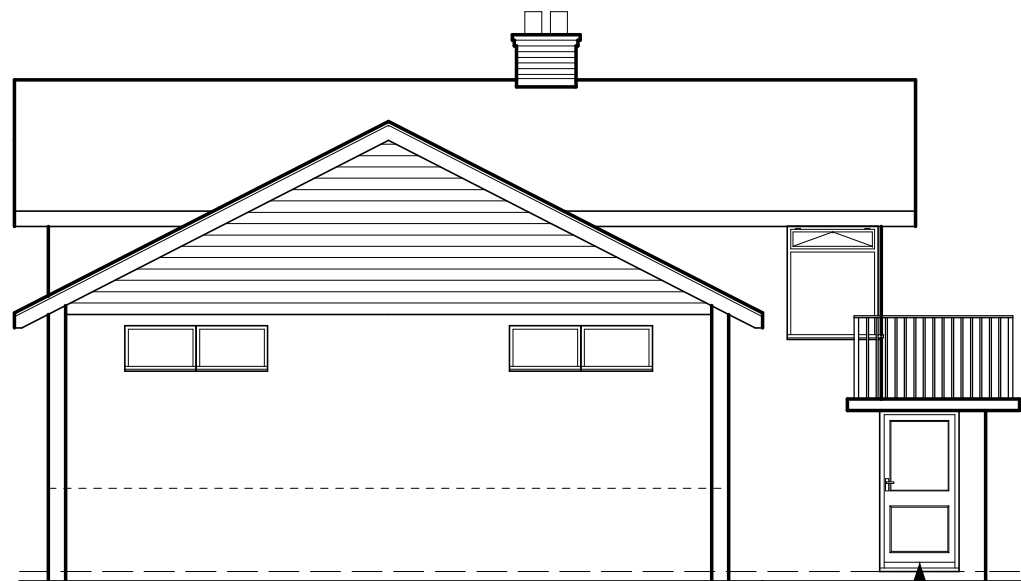


New glazed fire
exit door

PROPOSED SIDE NORTH WEST FACING ELEVATION

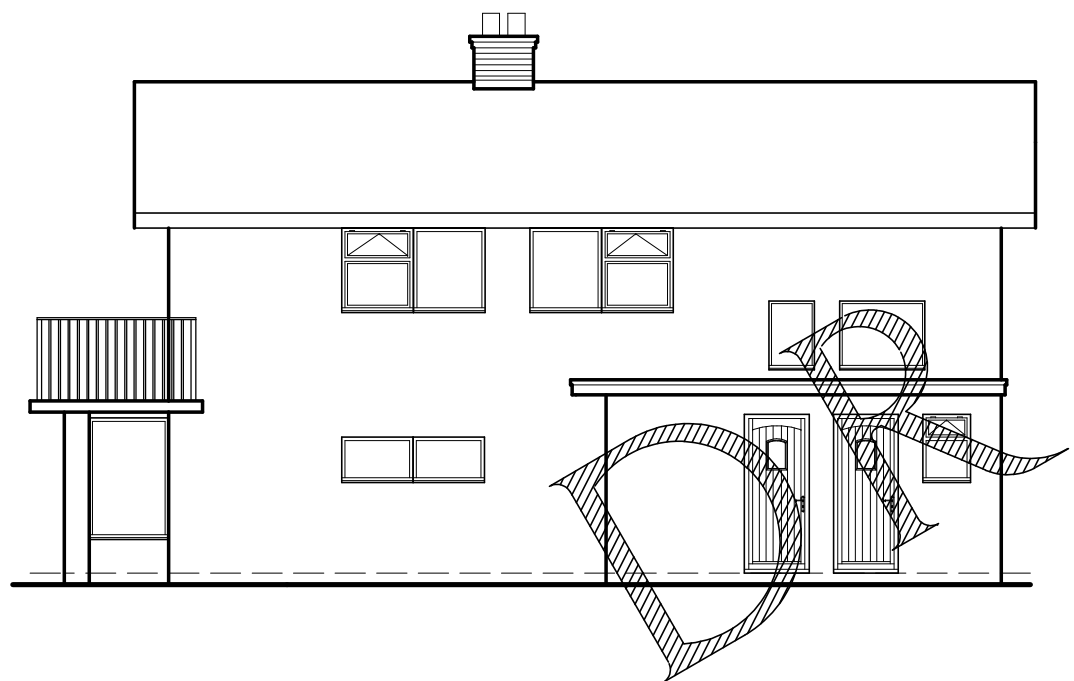

EXISTING SIDE SOUTH EAST FACING ELEVATION
(no change)

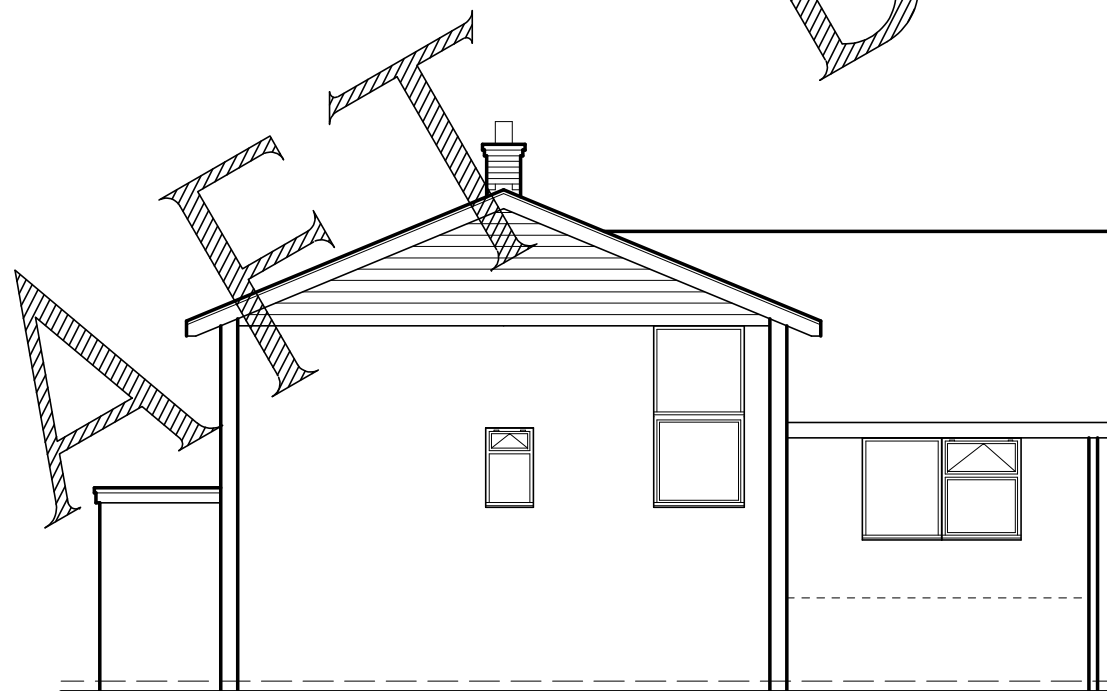


EXISTING REAR NORTH EAST FACING ELEVATION
(no change)

GENERAL NOTE

Existing rusted / broken black
metal railings to be replaced
with new black iron railings to
front balcony

New d g door and windows in
white upvc to match existing
Facing brick panels to match
existing and adjacent brickwork
repointed

1/2 hr D G white matching upvc
fire exit door

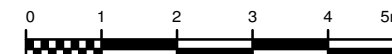

All dimensions must be checked on site
and not taken or scaled from this drawing

Title

PROPOSED ELEVATIONS

Project

PROPOSED ALTERATIONS TO FRONT
ELEVATION AND CONVERSION OF EXISTING
GARAGE AND UTILITY ROOM TO BEDROOM
PLUS ENSUITE AND FAMILY ROOM
@ 36 RIFE WAY
FELPHAM PO22 7BP

Client

MR NICK STEVENS

Drawn by R Hollands
(GROVE DESIGN UK)

Date June 2018

Scale 1 : 100 @ A3

Drawing No 18-06-GD-216-05-DB

Amendments