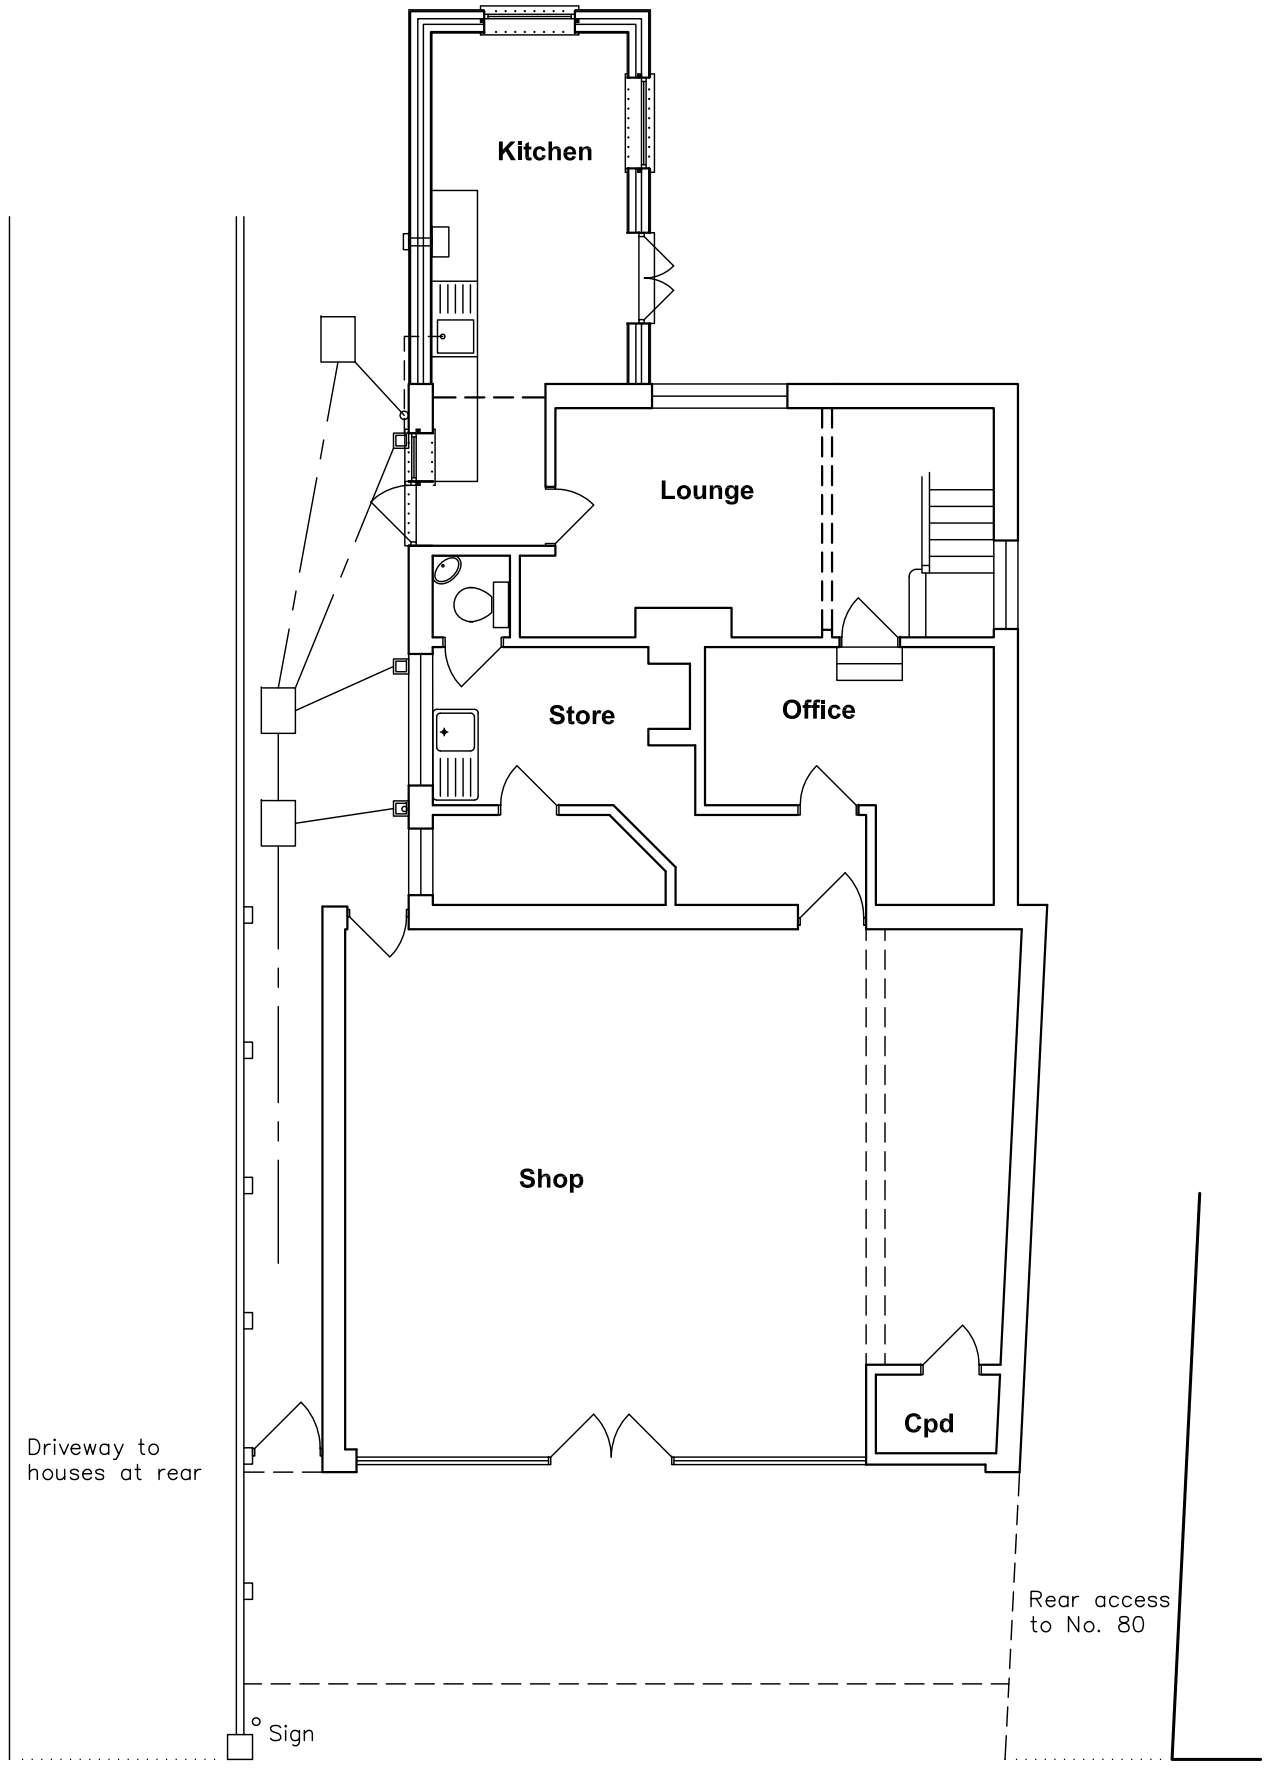

Ground floor

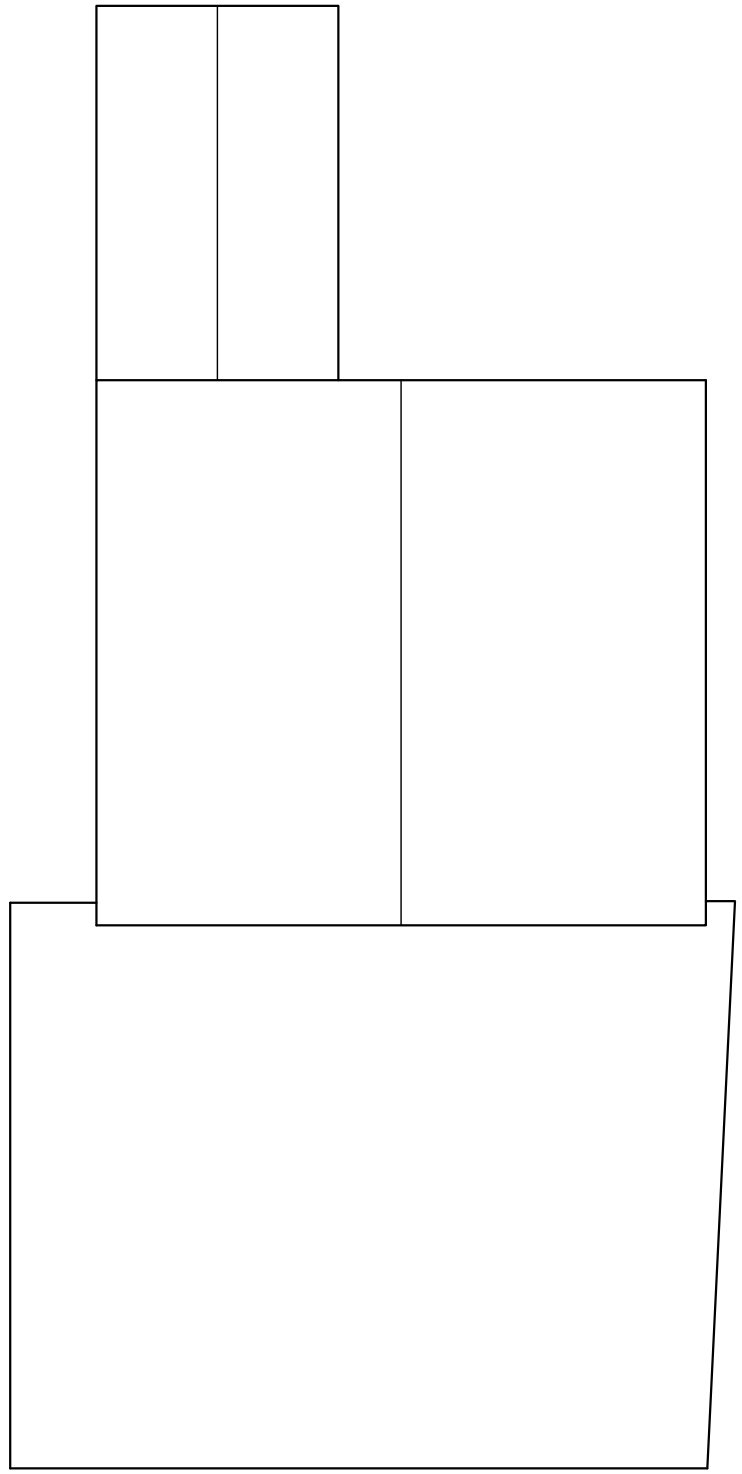

Roof plan

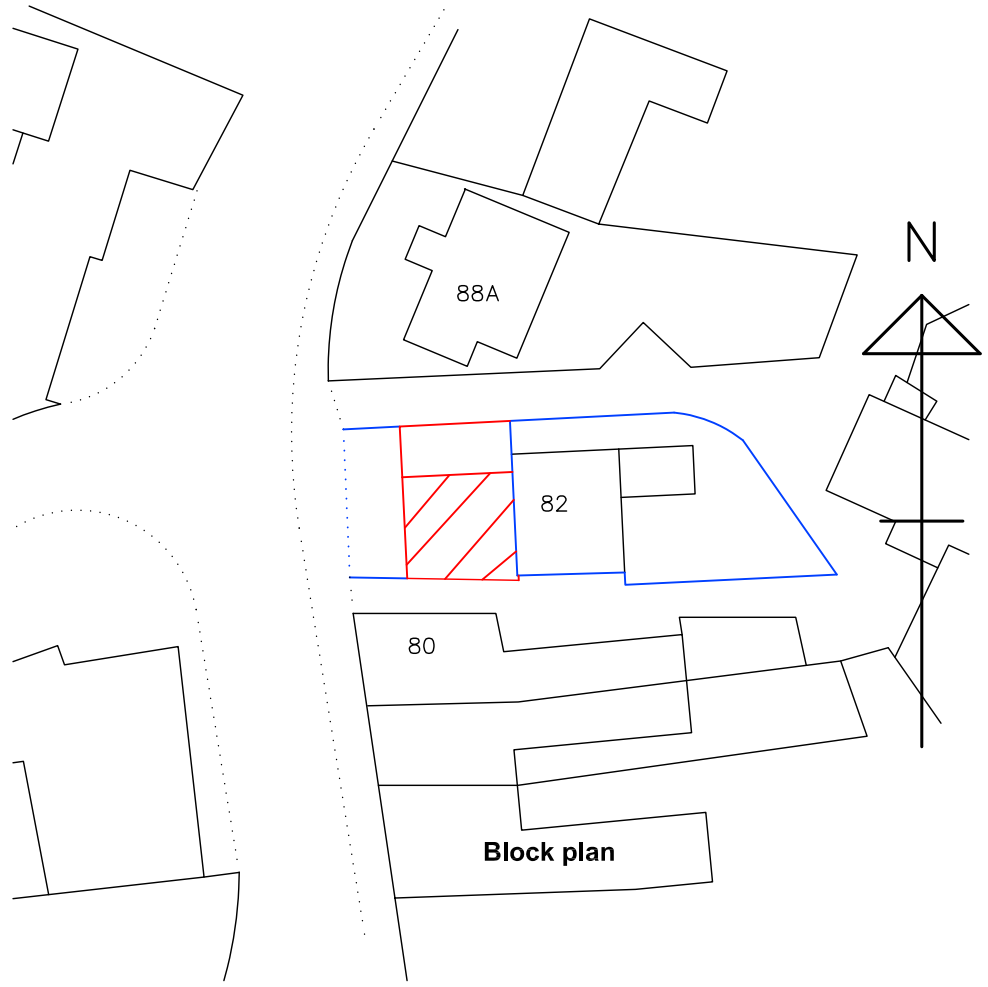

Block plan

Amendments: –

Bryceson Shaw Associates
Surveyors and Designers
2 Wellesley Court, Fitzalan Road, Littlehampton,
West Sussex BN17 5JW
Tel. & Fax 01903 734381 Mobile: 07889 651301
E-mail: brycesonshaw@btinternet.com

Project:
Proposed alterations; 82 Felpham Road, Felpham PO22 7NZ

Drawing:
Plans as existing

For:
Mr. Allmark

Drawn:	Date:
PKS	**September 2011**
Scales: **1:100 1:500**	No: **1169/01/01**

To scale when printed on A3

ARUN DISTRICT COUNCIL FP/175/11/