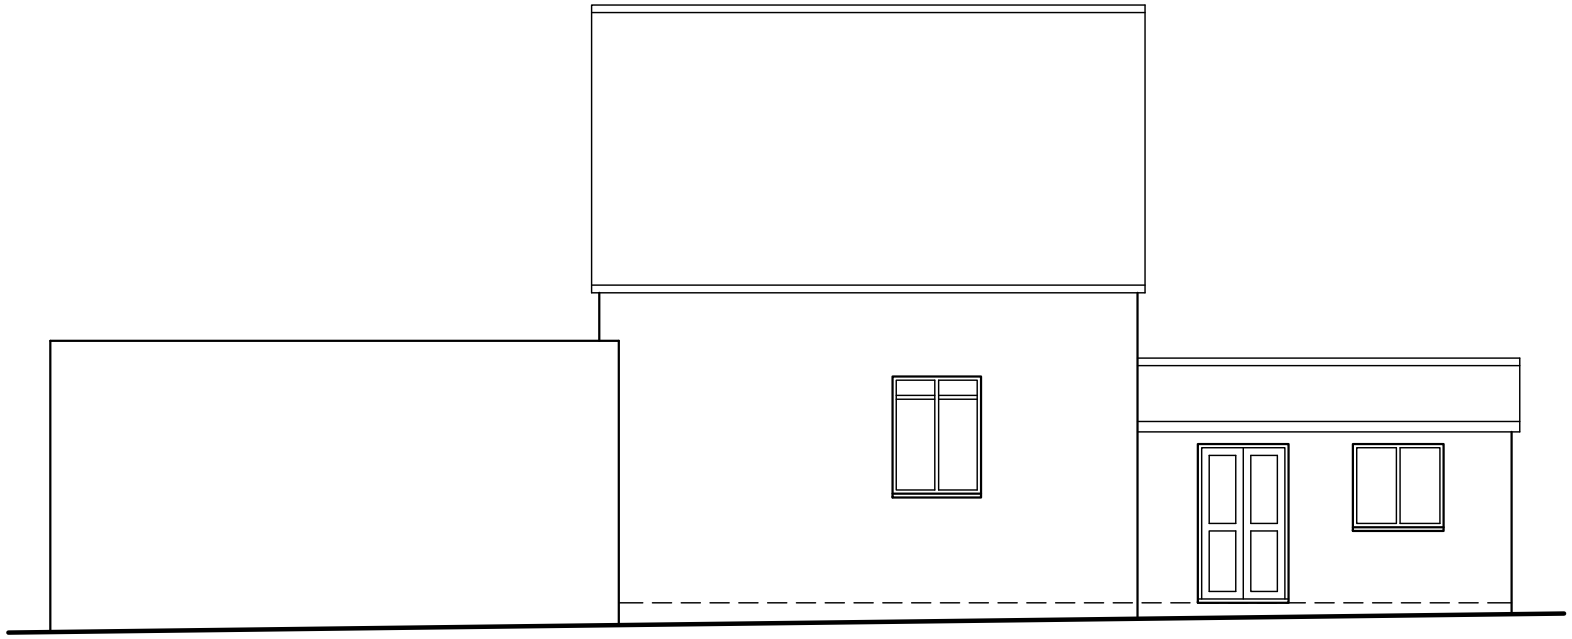

Side - South



Rear - East



Side - North



Existing frontage face brick piers and rendered infill panel. Aluminium shop front

Front - West

Amendments: –

Bryceson Shaw Associates

Surveyors and Designers

2 Wellesley Court, Fitzalan Road, Littlehampton,
West Sussex BN17 5JW
Tel. & Fax 01903 734381 Mobile: 07889 651301
E-mail: brycesonshaw@btinternet.com

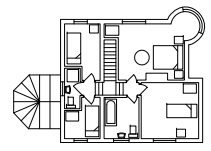

Project:
Proposed alterations; 82 Felpham Road, Felpham PO22 7NZ

Drawing:
Elevations as existing

For:
Mr. Allmark

Drawn:	Date:
PKS	**September 2011**
Scales: **1:100**	No: **1169/01/02**

To scale when printed on A3

ARUN DISTRICT COUNCIL FP/175/11/