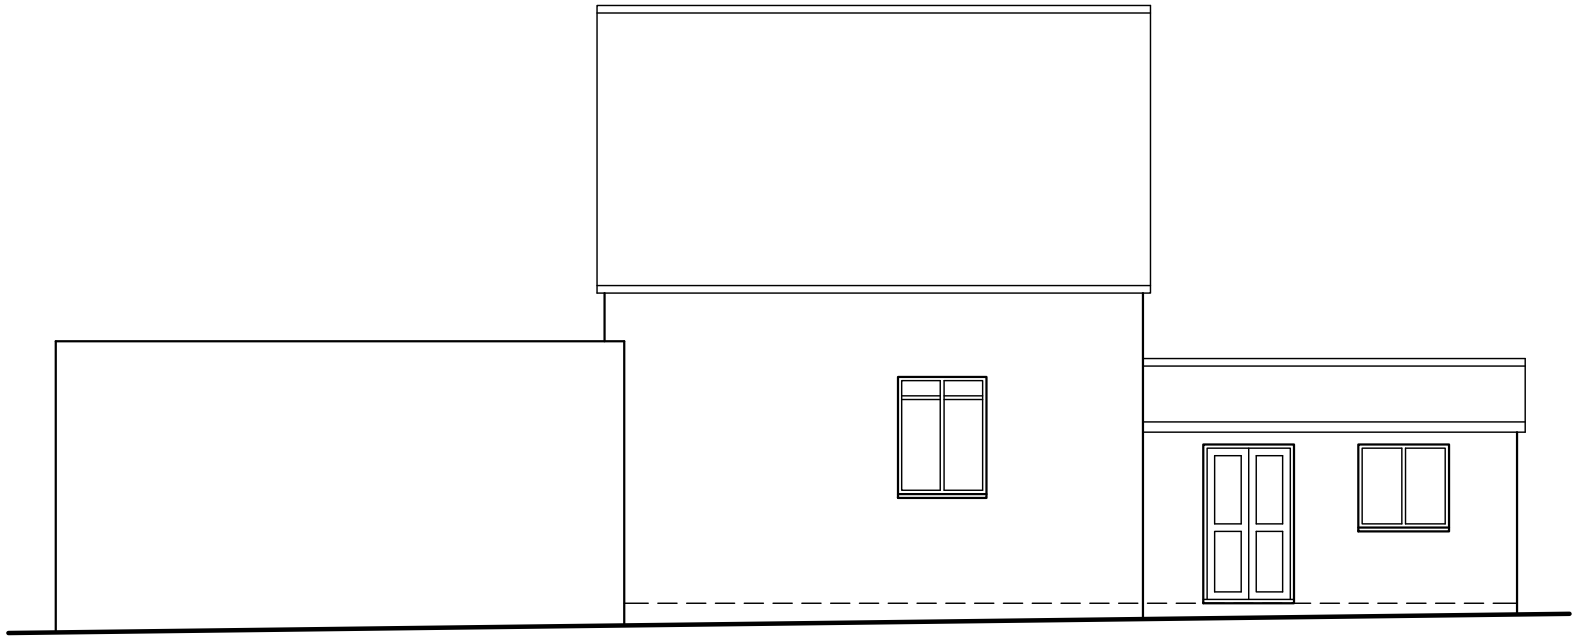

**Side - South**



**Rear - East**

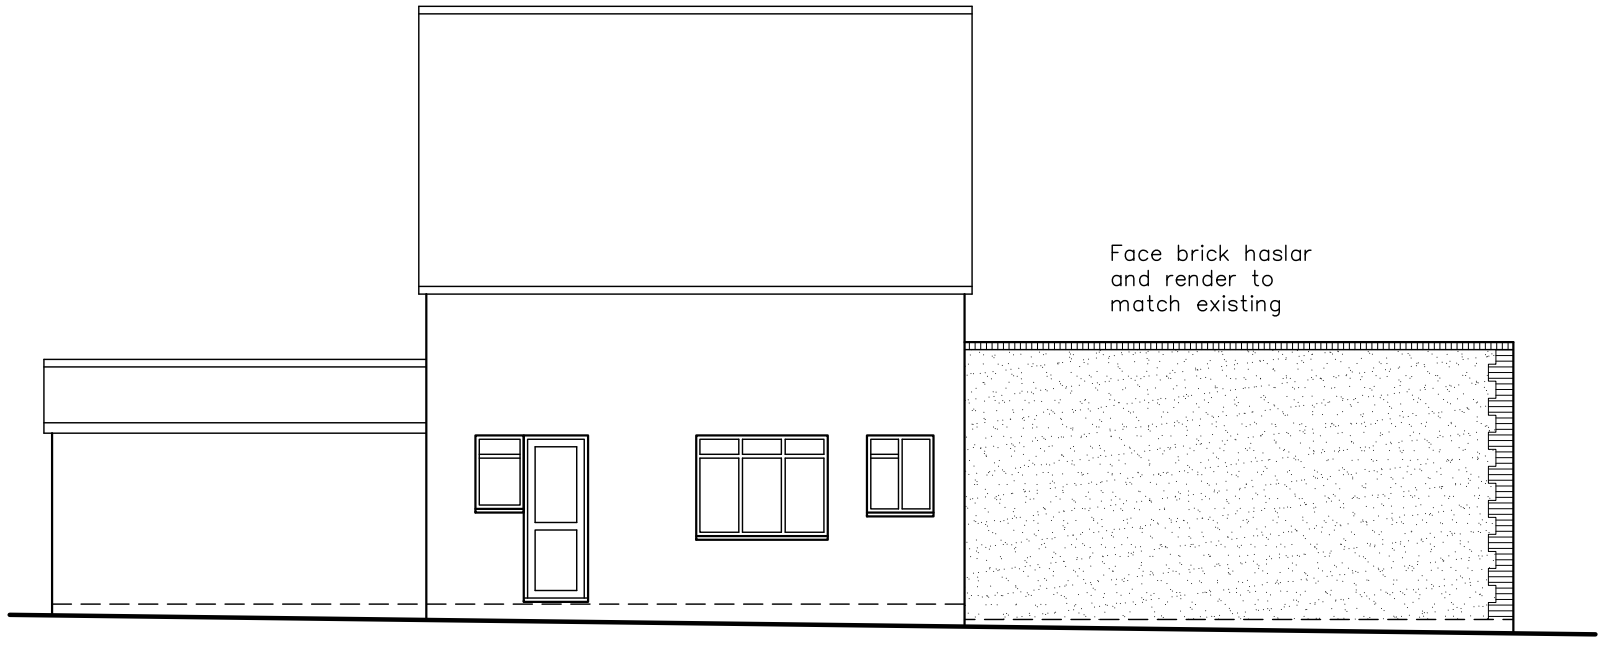


**Side - North**




**Front - West**

Amendments: –


Bryceson Shaw Associates

Surveyors and Designers

2 Wellesley Court, Fitzalan Road, Littlehampton,
West Sussex BN17 5JW
Tel. & Fax 01903 734381 Mobile: 07889 651301
E-mail: brycesonshaw@btinternet.com


Project:
**Proposed alterations; 82 Felpham Road, Felpham PO22 7NZ**

Drawing:
**Elevations as proposed**

For:
**Mr. Allmark**

| Drawn: | Date: |
|---|---|
| PKS | **September 2011** |
| Scales: **1:100** | No: **1169/01/04** |

**To scale when printed on A3**

ARUN DISTRICT COUNCIL FP/175/11/