




VIEWED EXTERNALLY

PROPOSED

TO SUIT SURVEY




TO SUIT SURVEY

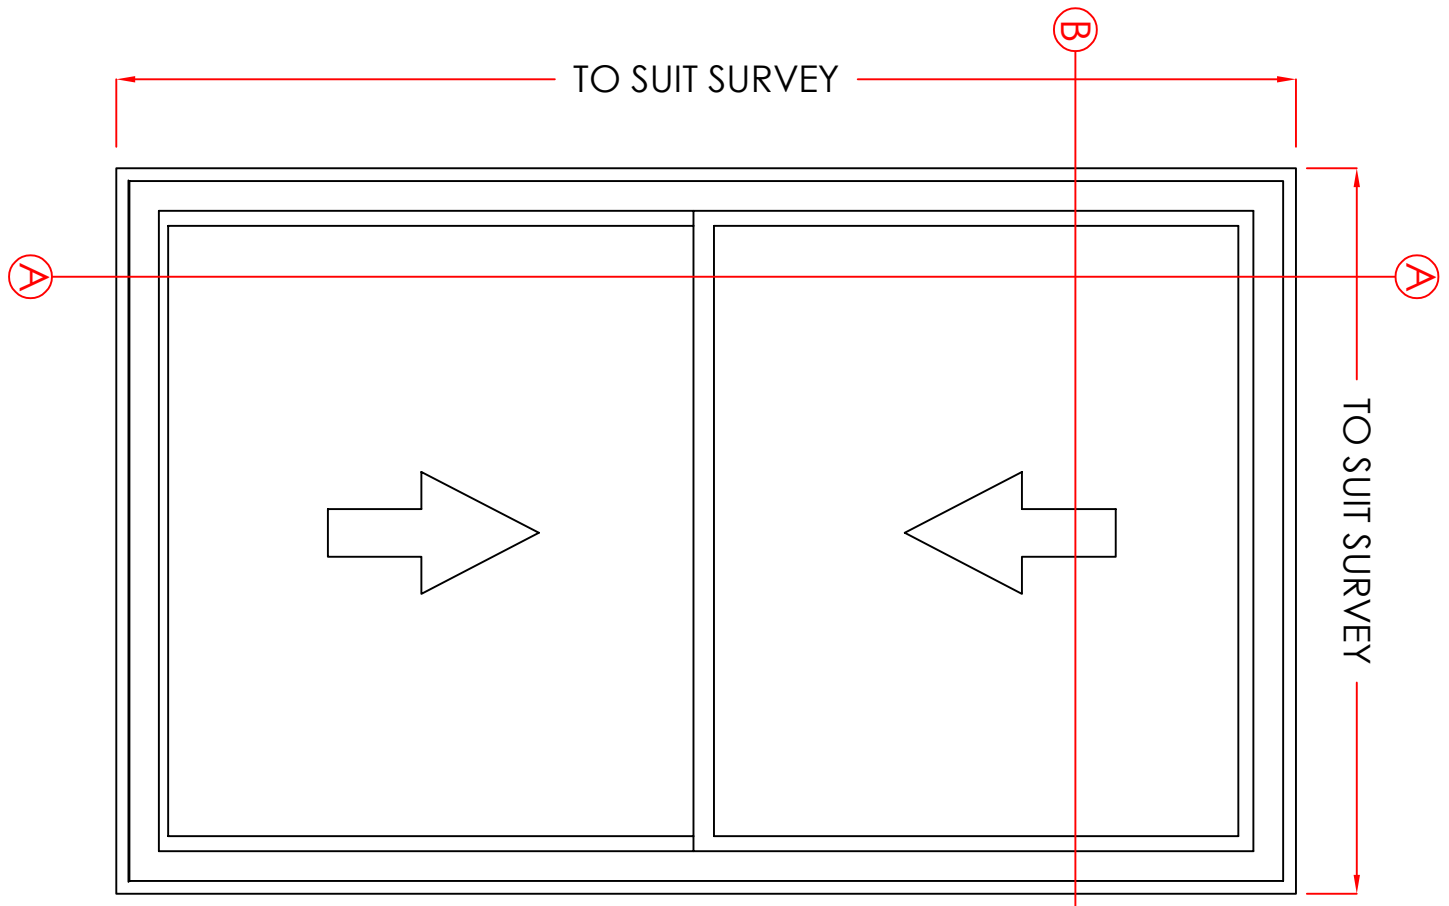

EXISTING

PROPOSED WINDOW

EXISTING WINDOW

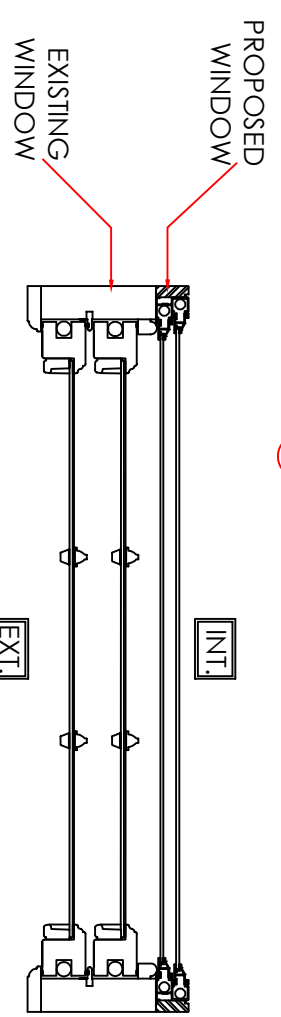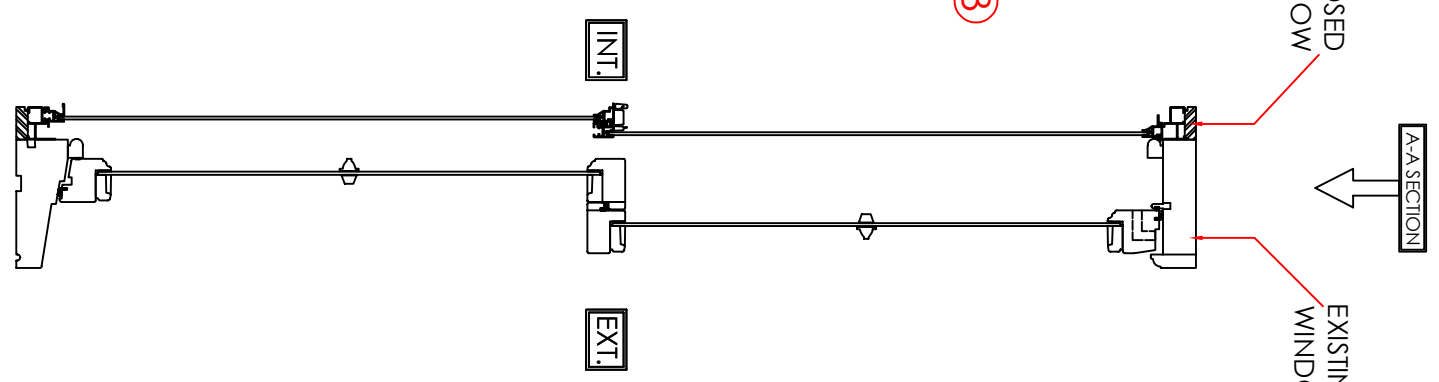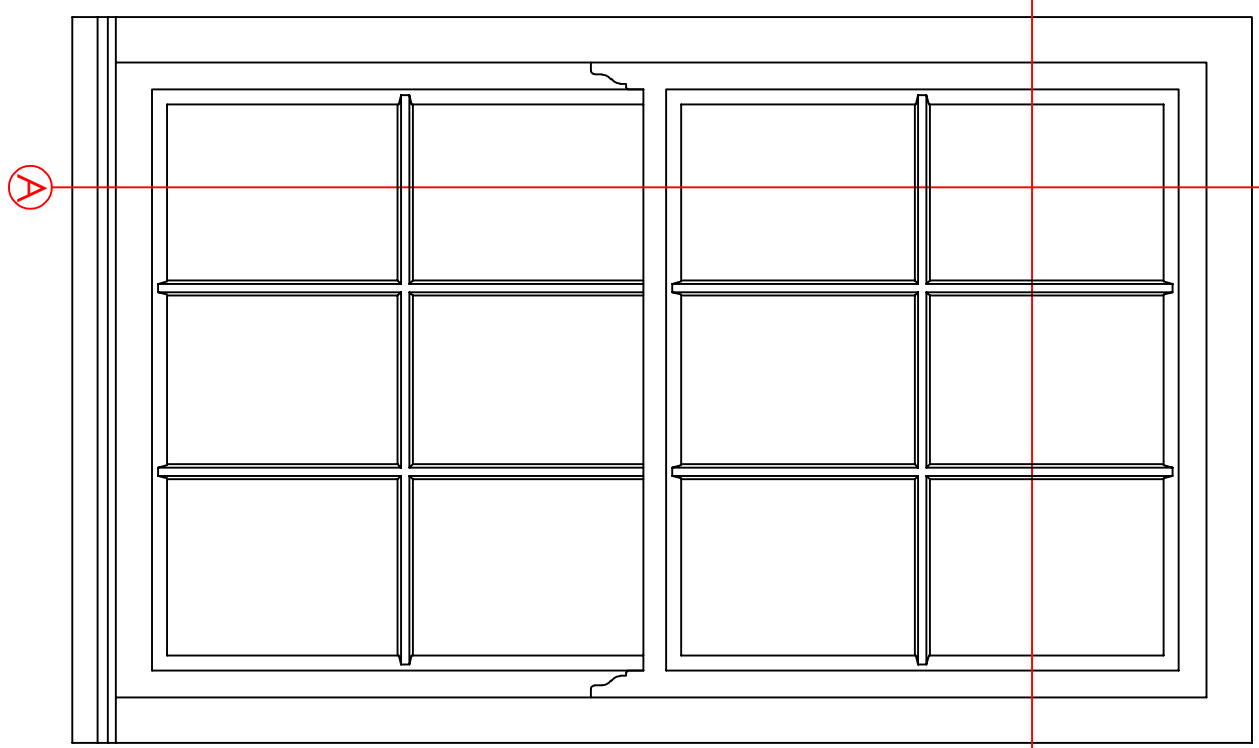

ITEM 1 - 3

MATERIAL - ALUMINIUM
INTERNAL & EXTERNAL COLOUR - WHITE
GLAZING - 4MM

FOR:..... MRS C VICTOR
AT: (INSTALLATION ADDRESS)
47 FELPHAM WAY
BOGNOR REGIS
WEST SUSSEX
PO22 8PT
PROPOSED: WINDOW REPLACEMENT
CONTRACT No.: 30181635
date: 27/06/2017

Scale - 1:10
(Produced on A3 Paper)
Sheet 1 Of 6
SF
Drawers Initials.

