


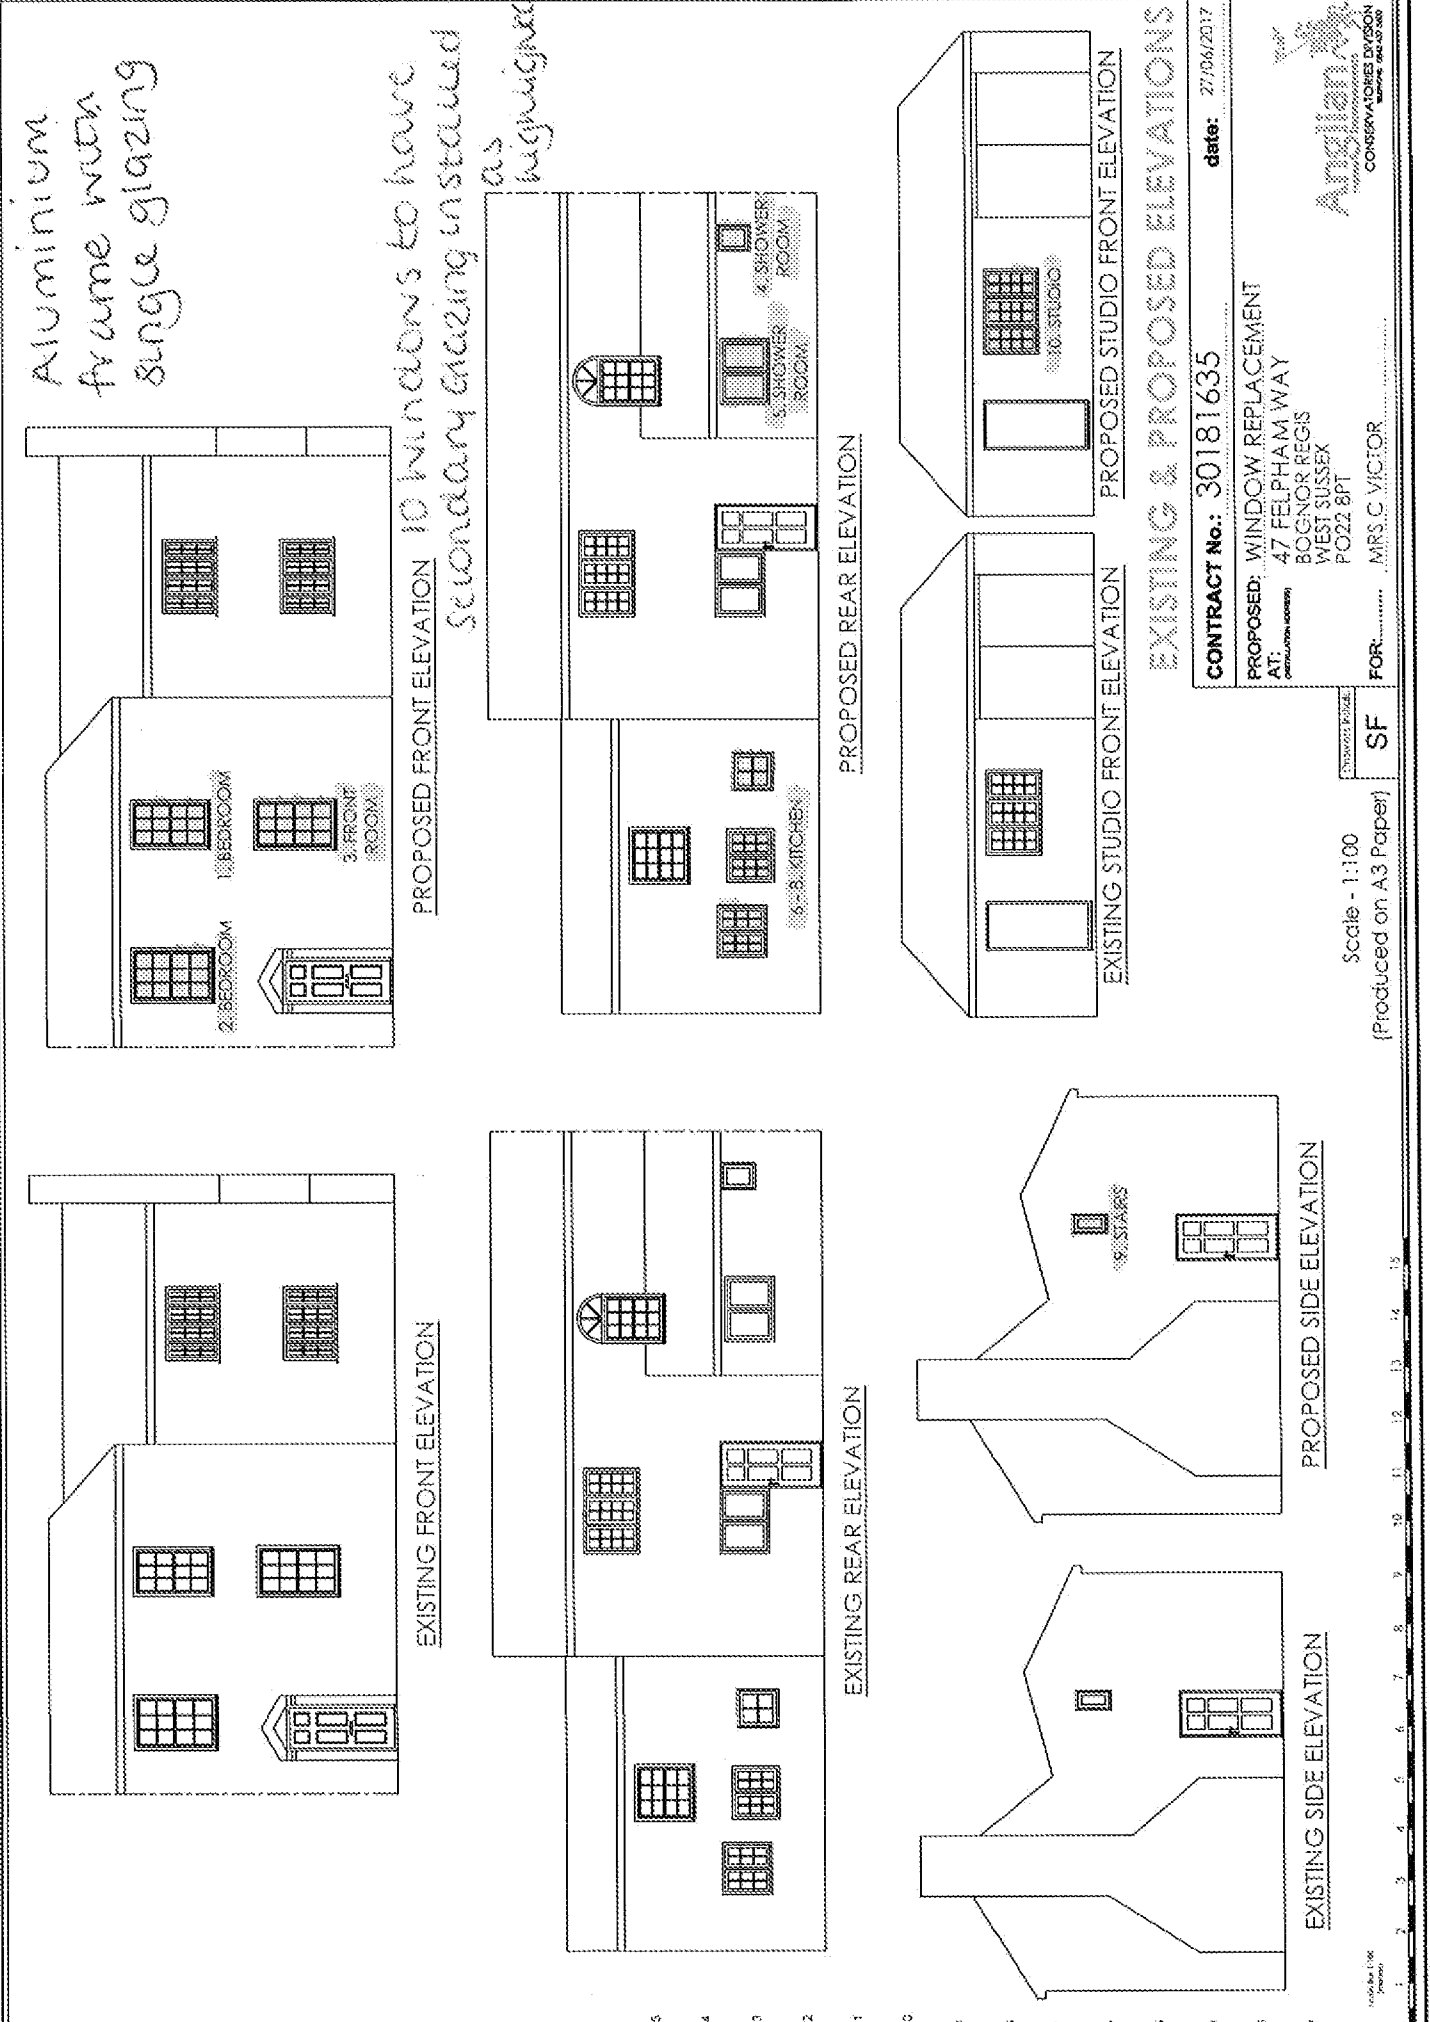

Aluminium
frame with
single glazing

10 windows to have
secondary glazing installed
as highlighted


PROPOSED REAR ELEVATION

PROPOSED STUDIO FRONT ELEVATION

EXISTING & PROPOSED ELEVATIONS

CONTRACT No: 30181635 date: 27/06/2017

PROPOSED: WINDOW REPLACEMENT
AT: 47 FELPHAM WAY
BOGNOR REGIS
WEST SUSSEX
PO22 8PT

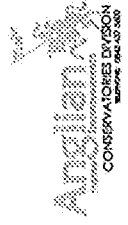

Scale - 1:100

(Produced on A3 Paper)

FOR: MRS C VICTOR

SF