ARUN DISTRICT COUNCIL FP/176/17/HH

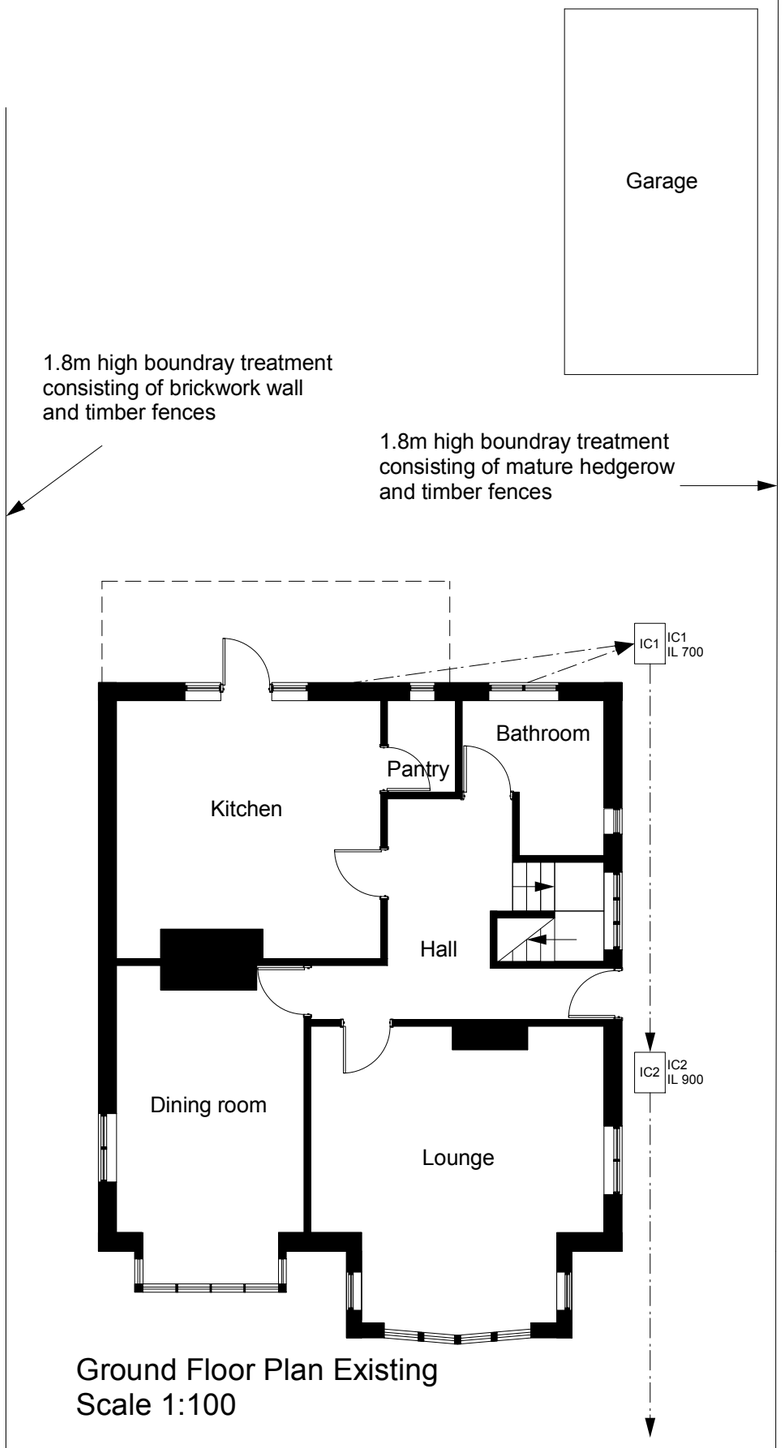

Ground Floor Plan Existing
Scale 1:100

Note:
First floor plan not shown and remains as existing and is not affected by the extension

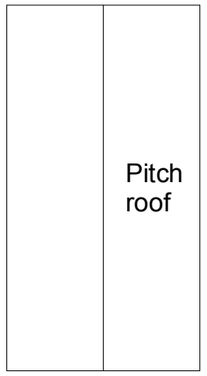

(Garage)

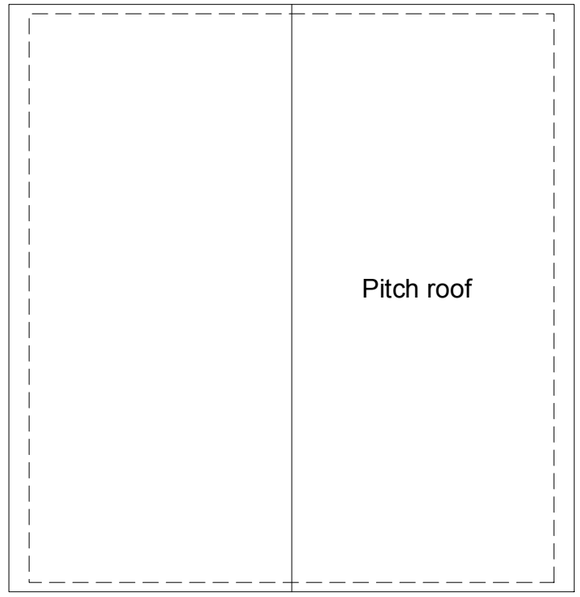

Roof Plan Existing
Scale 1:100
(Chimneys and velux windows not shown)

All dims and details to be checked on site prior to any commencement of work. This plan is not a full specification or schedule of work and has been produced soley for the purpose of obtaining the necessary local authority consents/approvals For Party Wall etc. Act 1996 see Government booklet or website.	Status: Preliminary ☐ Tender ☐ Planning ☒ Construction ☐ Building Regulations ☐ As Built ☐	Client: Mr L Tuvey 9 The Grove Felpham Bognor Regis West Sussex PO22 7EY	Revision: A Scale: 1:50 & 100 @A3 Date: June 17 Dwg No: LT002	Project: Extension Content: Existing floor layout and roof plans