ARUN DISTRICT COUNCIL FP/176/17/HH




Front Elevation Proposed (South)
Remains as existing
Scale 1:100

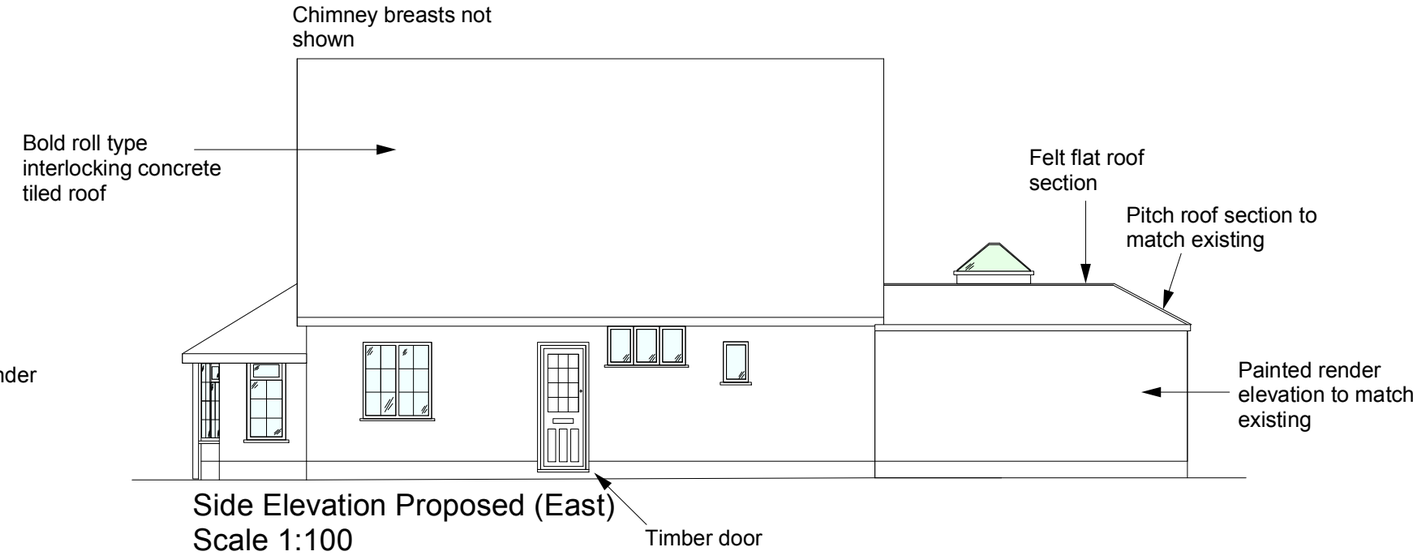


Side Elevation Proposed (East)
Scale 1:100

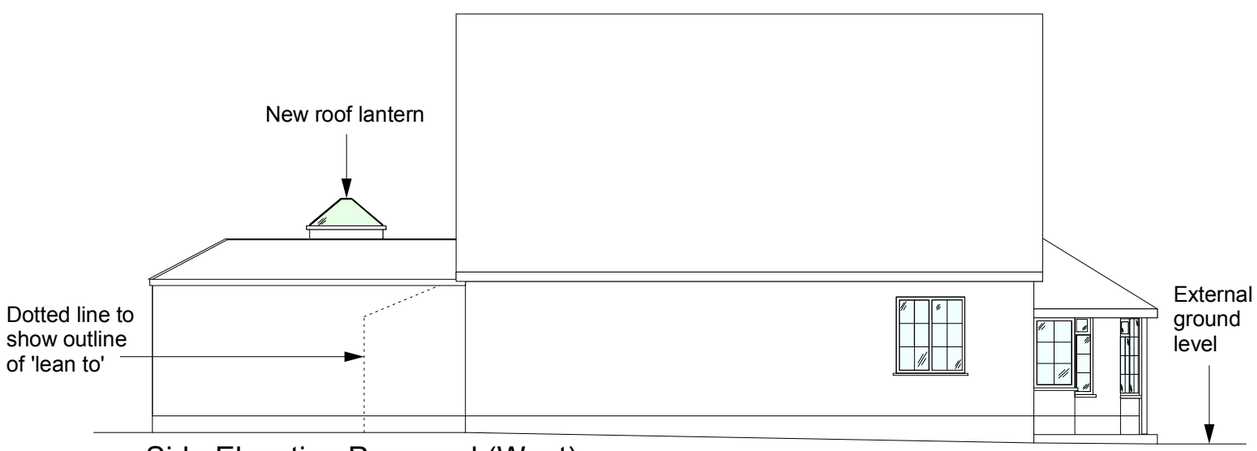


Side Elevation Proposed (West)
Scale 1:100

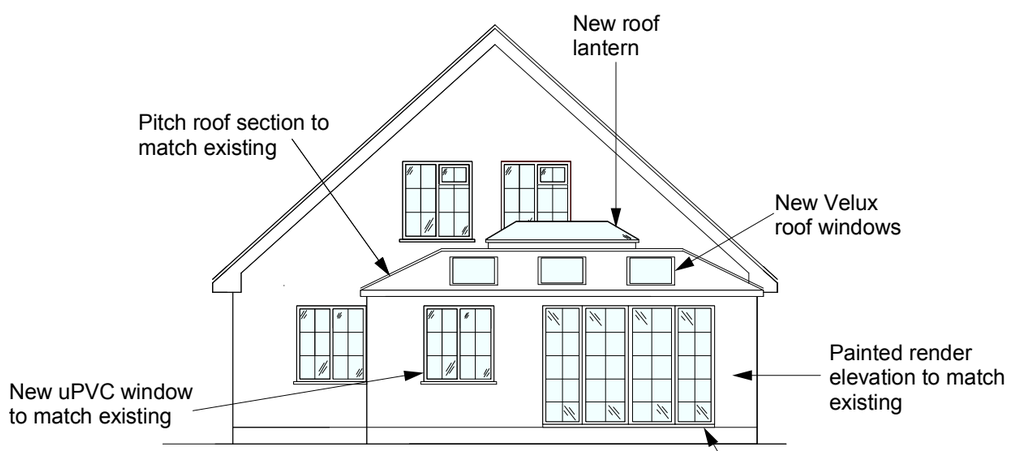


Rear Elevation Proposed (North)
Scale 1:100

| | | | |
|---|---|---|---|
| All dims and details to be checked on site prior to any commencement of work. This plan is not a full specification or schedule of work and has been produced soley for the purpose of obtaining the necessary local authority consents/approvals For Party Wall etc. Act 1996 see Government booklet or website. | Status: Preliminary ☐ Tender ☐ Planning ☒ Construction ☐ Building Regulations ☐ As Built ☐ | Client: Mr L Tuvey 9 The Grove Felpham Bognor Regis West Sussex PO22 7EY | Revision: A<br>Scale: 1:50 & 100 @A3<br>Date: June 17<br>Dwg No: LT003 | Project: Extension<br>Content: Proposed elevations |