




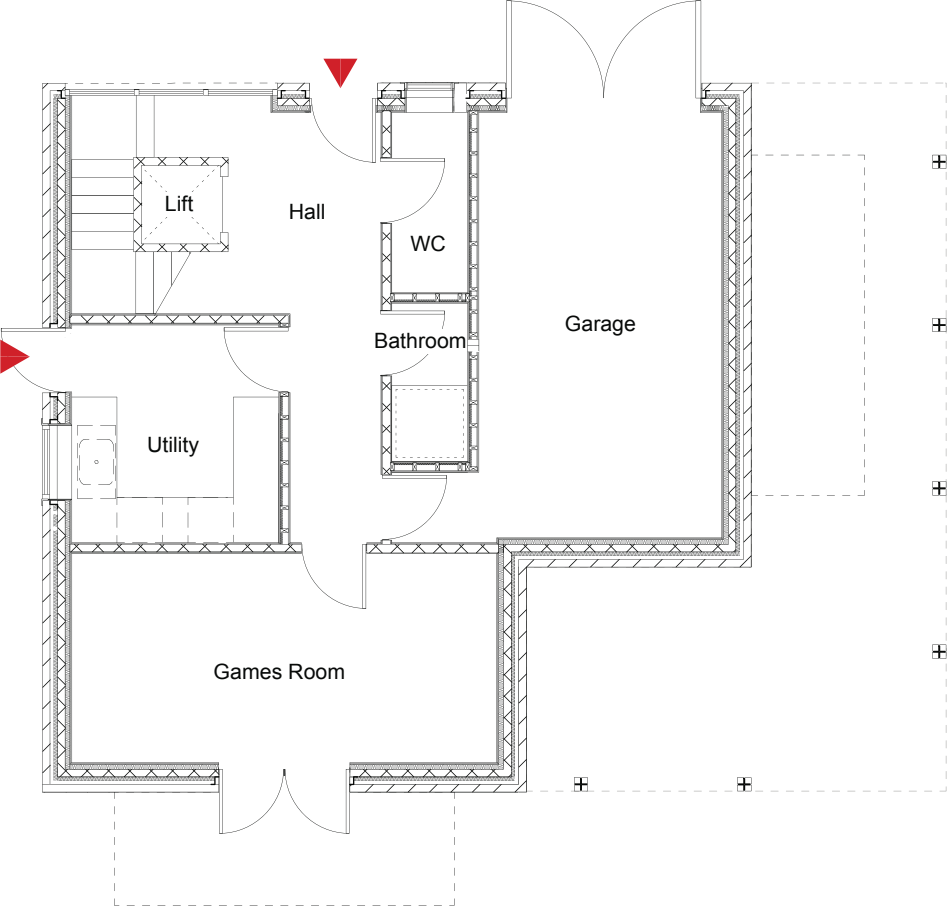


Ground Floor

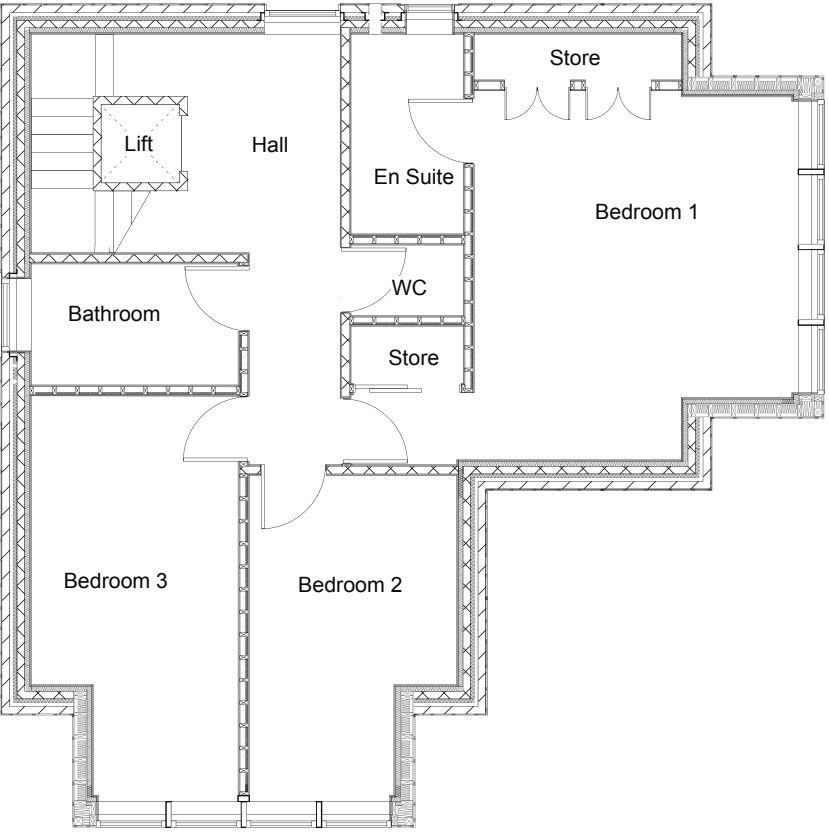

Second Floor

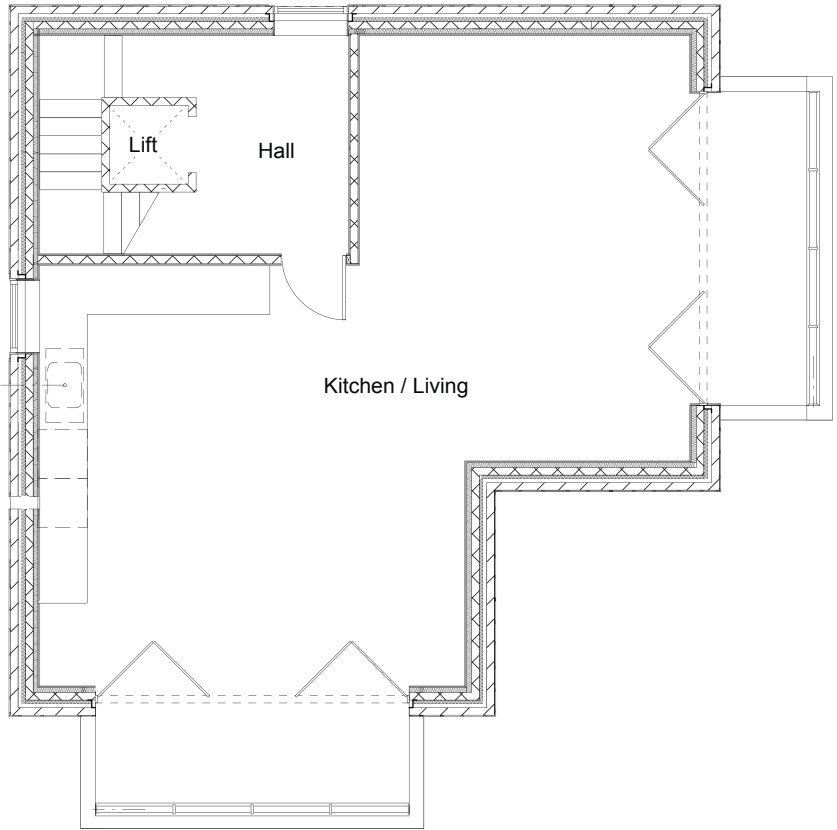

First Floor

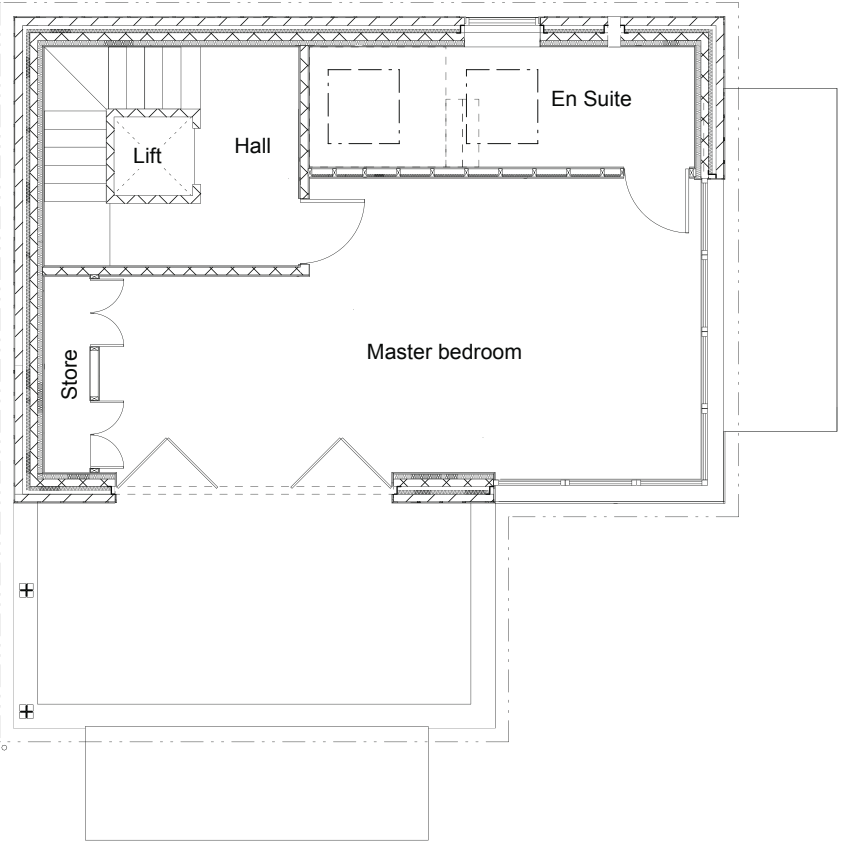

Third Floor

Rev:
A GA Amendments

architecturaldesignservicesnickhopper

ADS

client: Mr and Mrs J Salt
Drawing Title: Revised Elevations
Scale: 1:100@A3
Date: Sept 11
Job nos.: 035 ADS-JS
Drawing nos.: 003
Rev: A
Status: Planning