




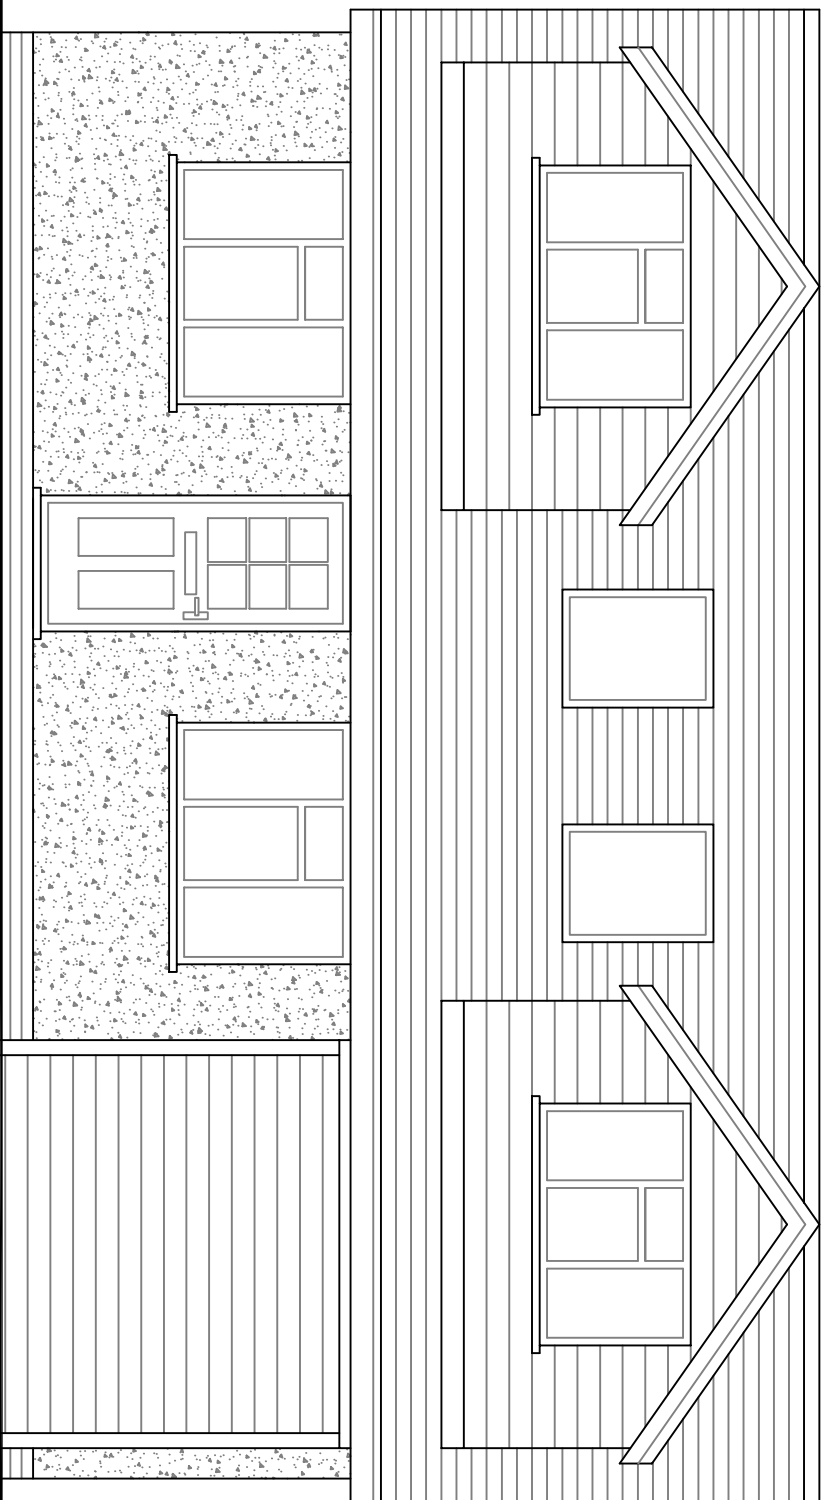


Proposed Front
Elevation

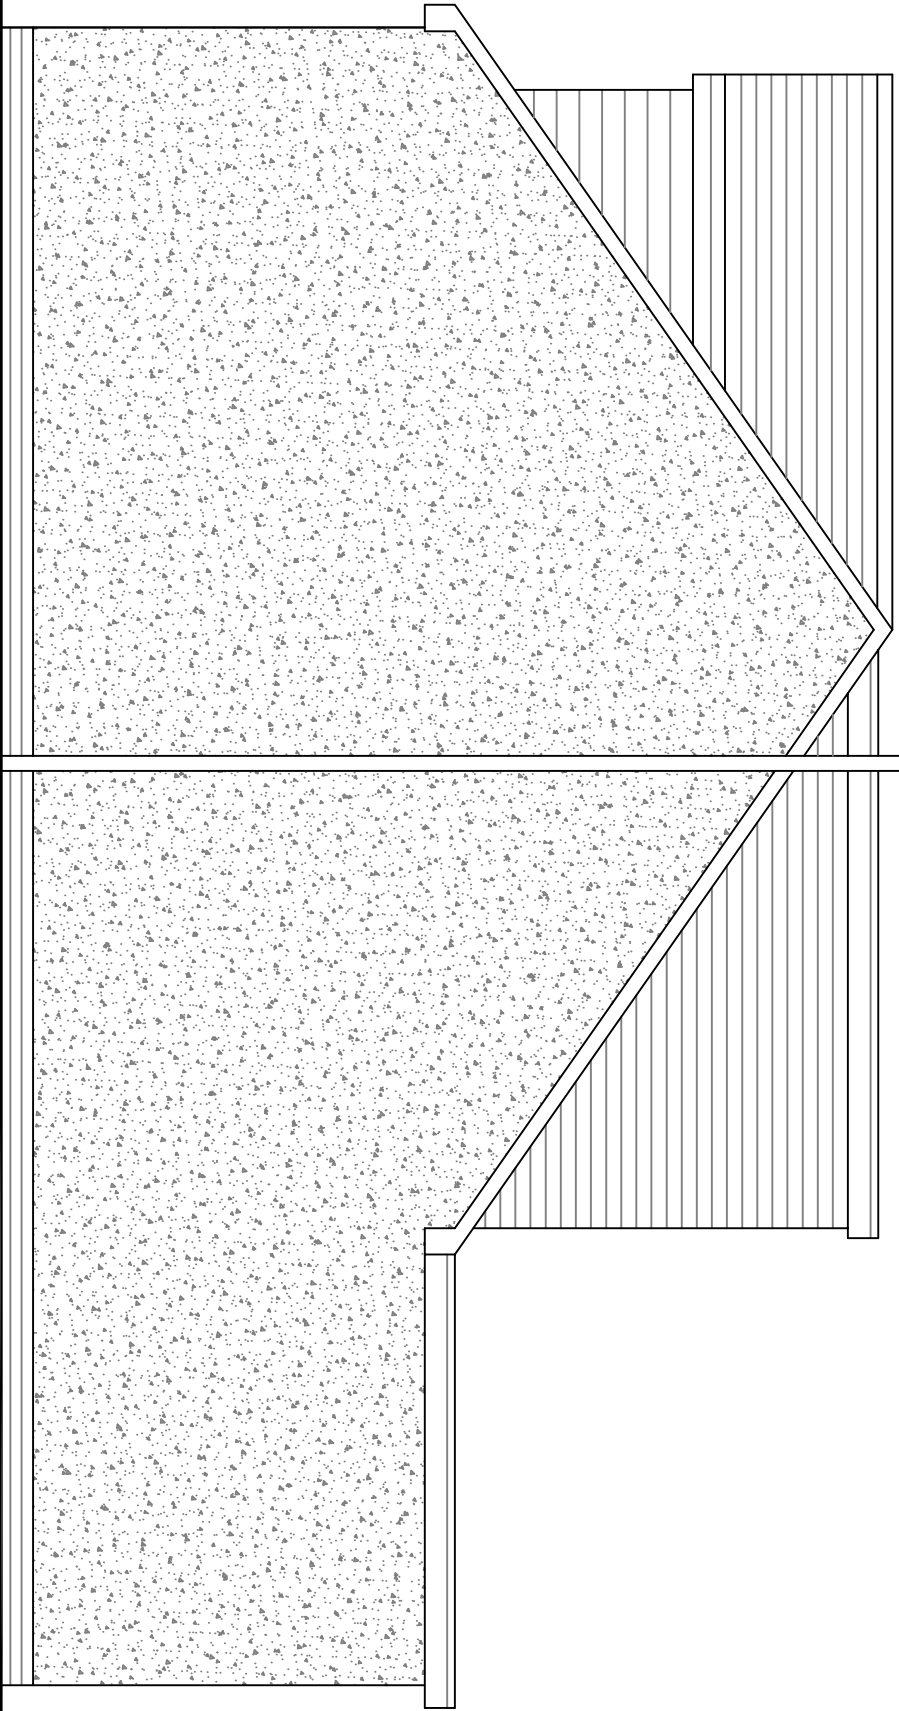


Proposed Side
Elevation

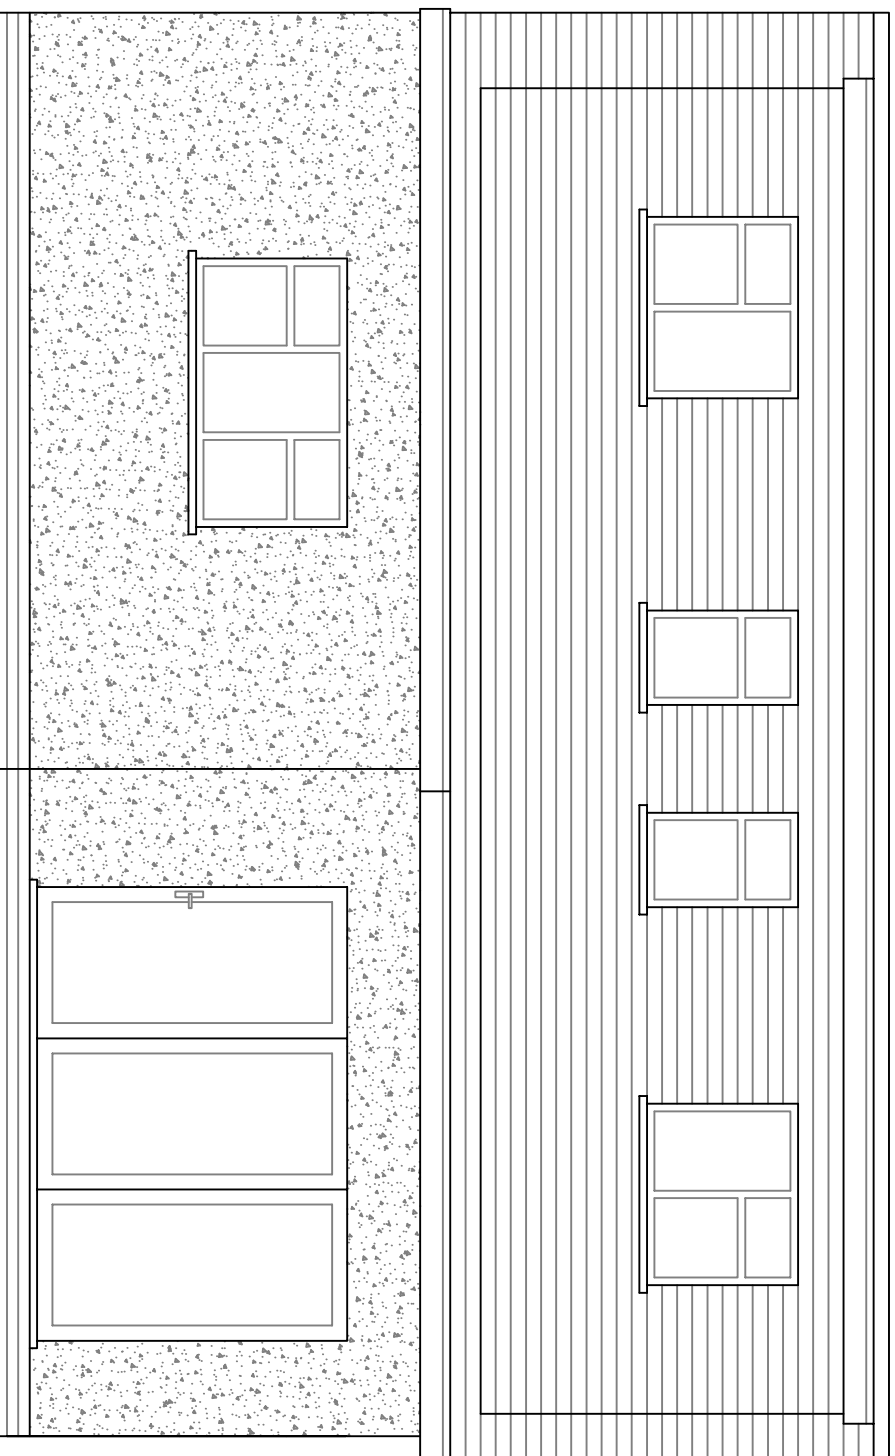


Proposed Rear
Elevation

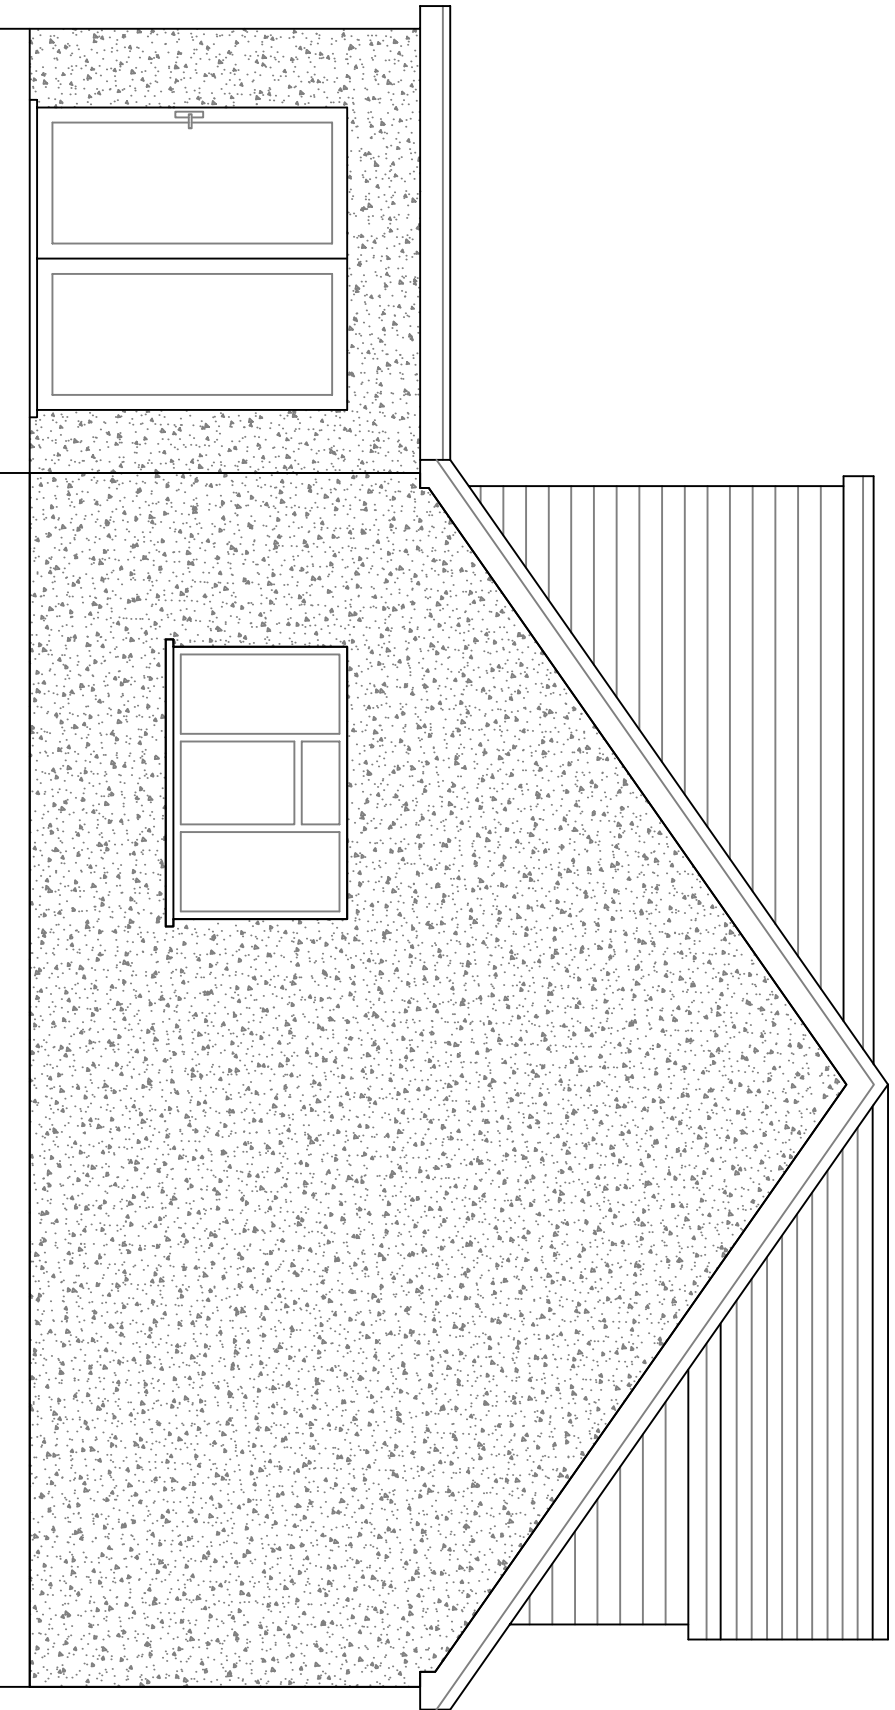

Proposed Side
Elevation

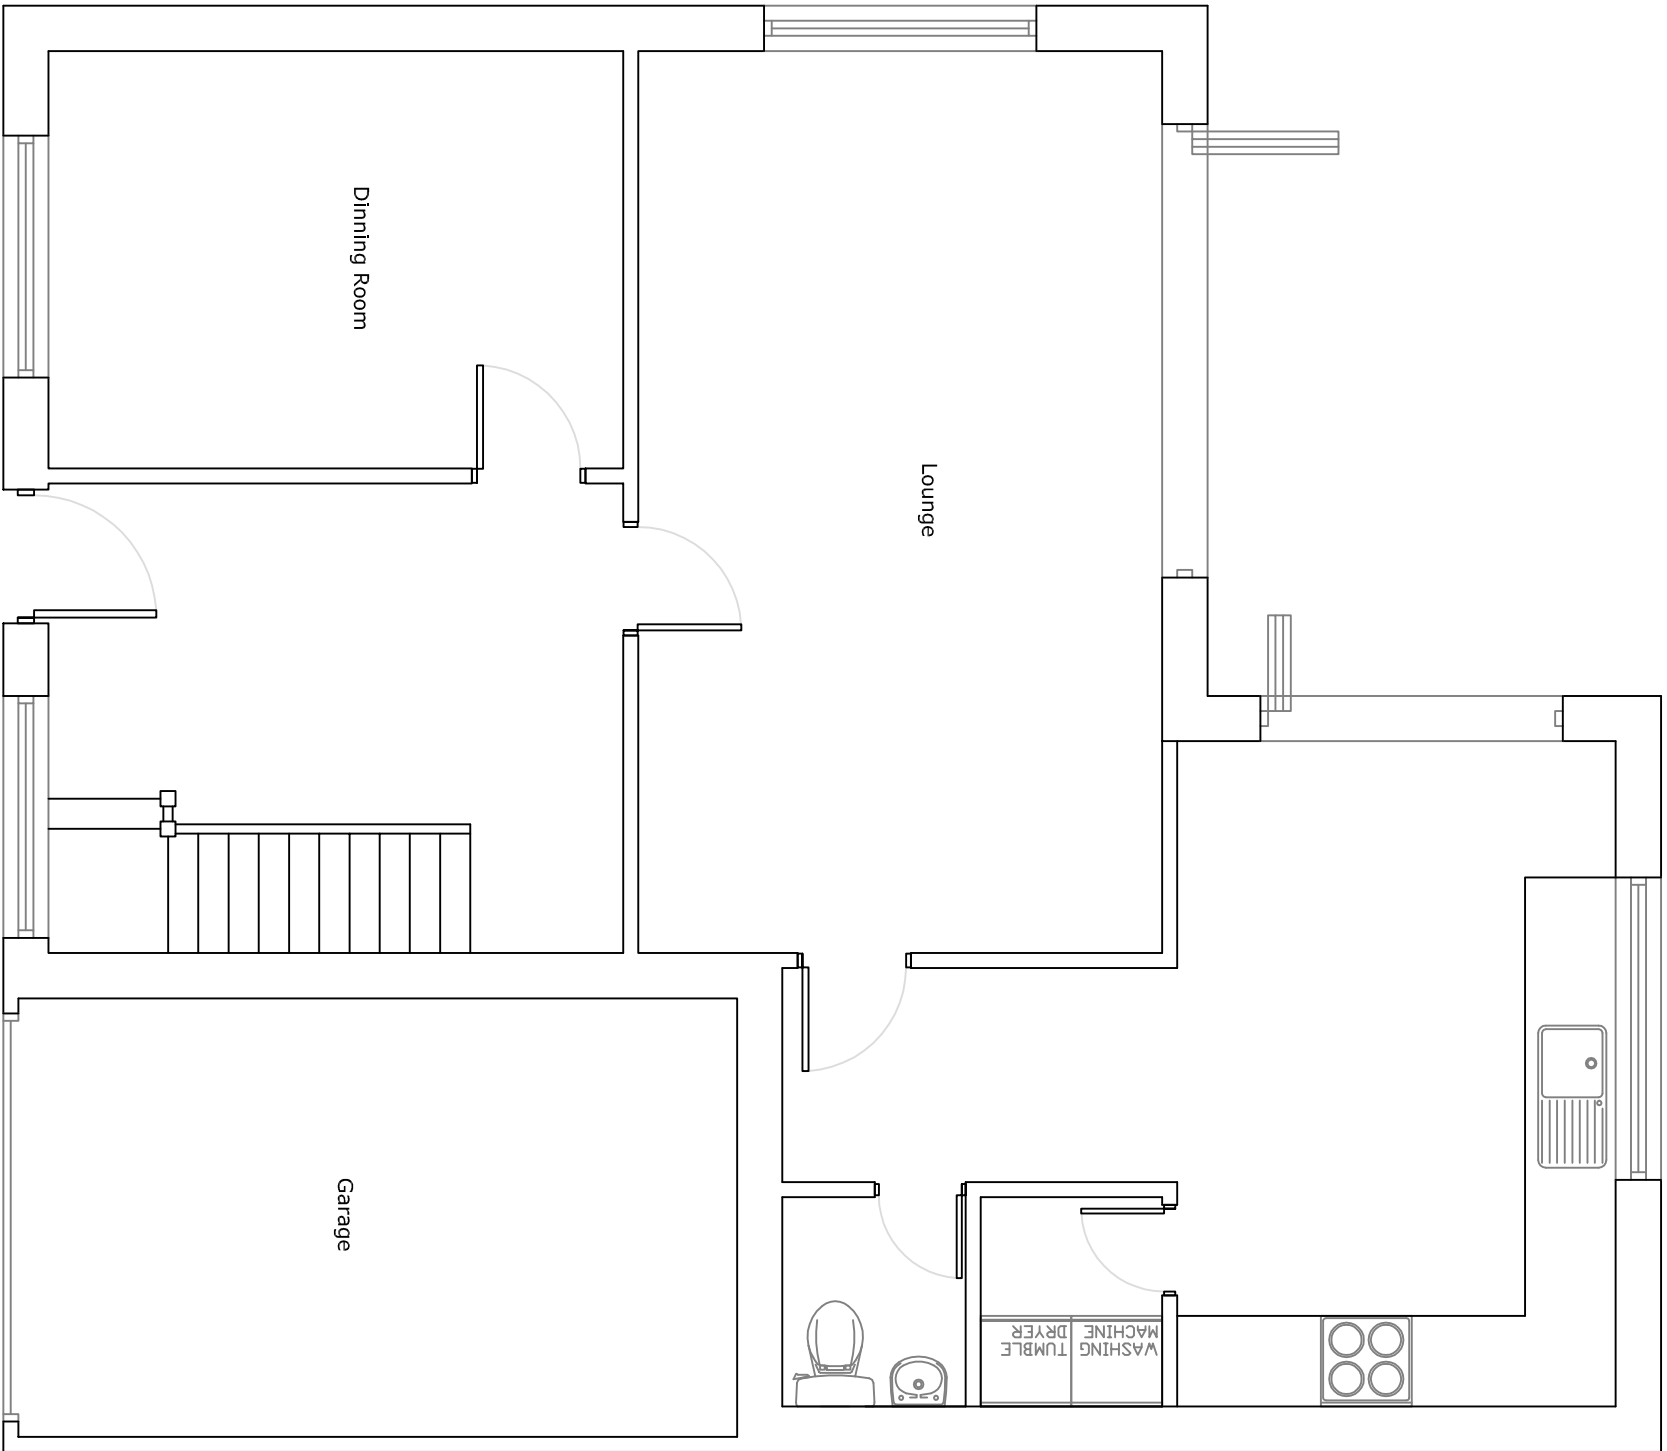

Proposed Ground
Floor Plan

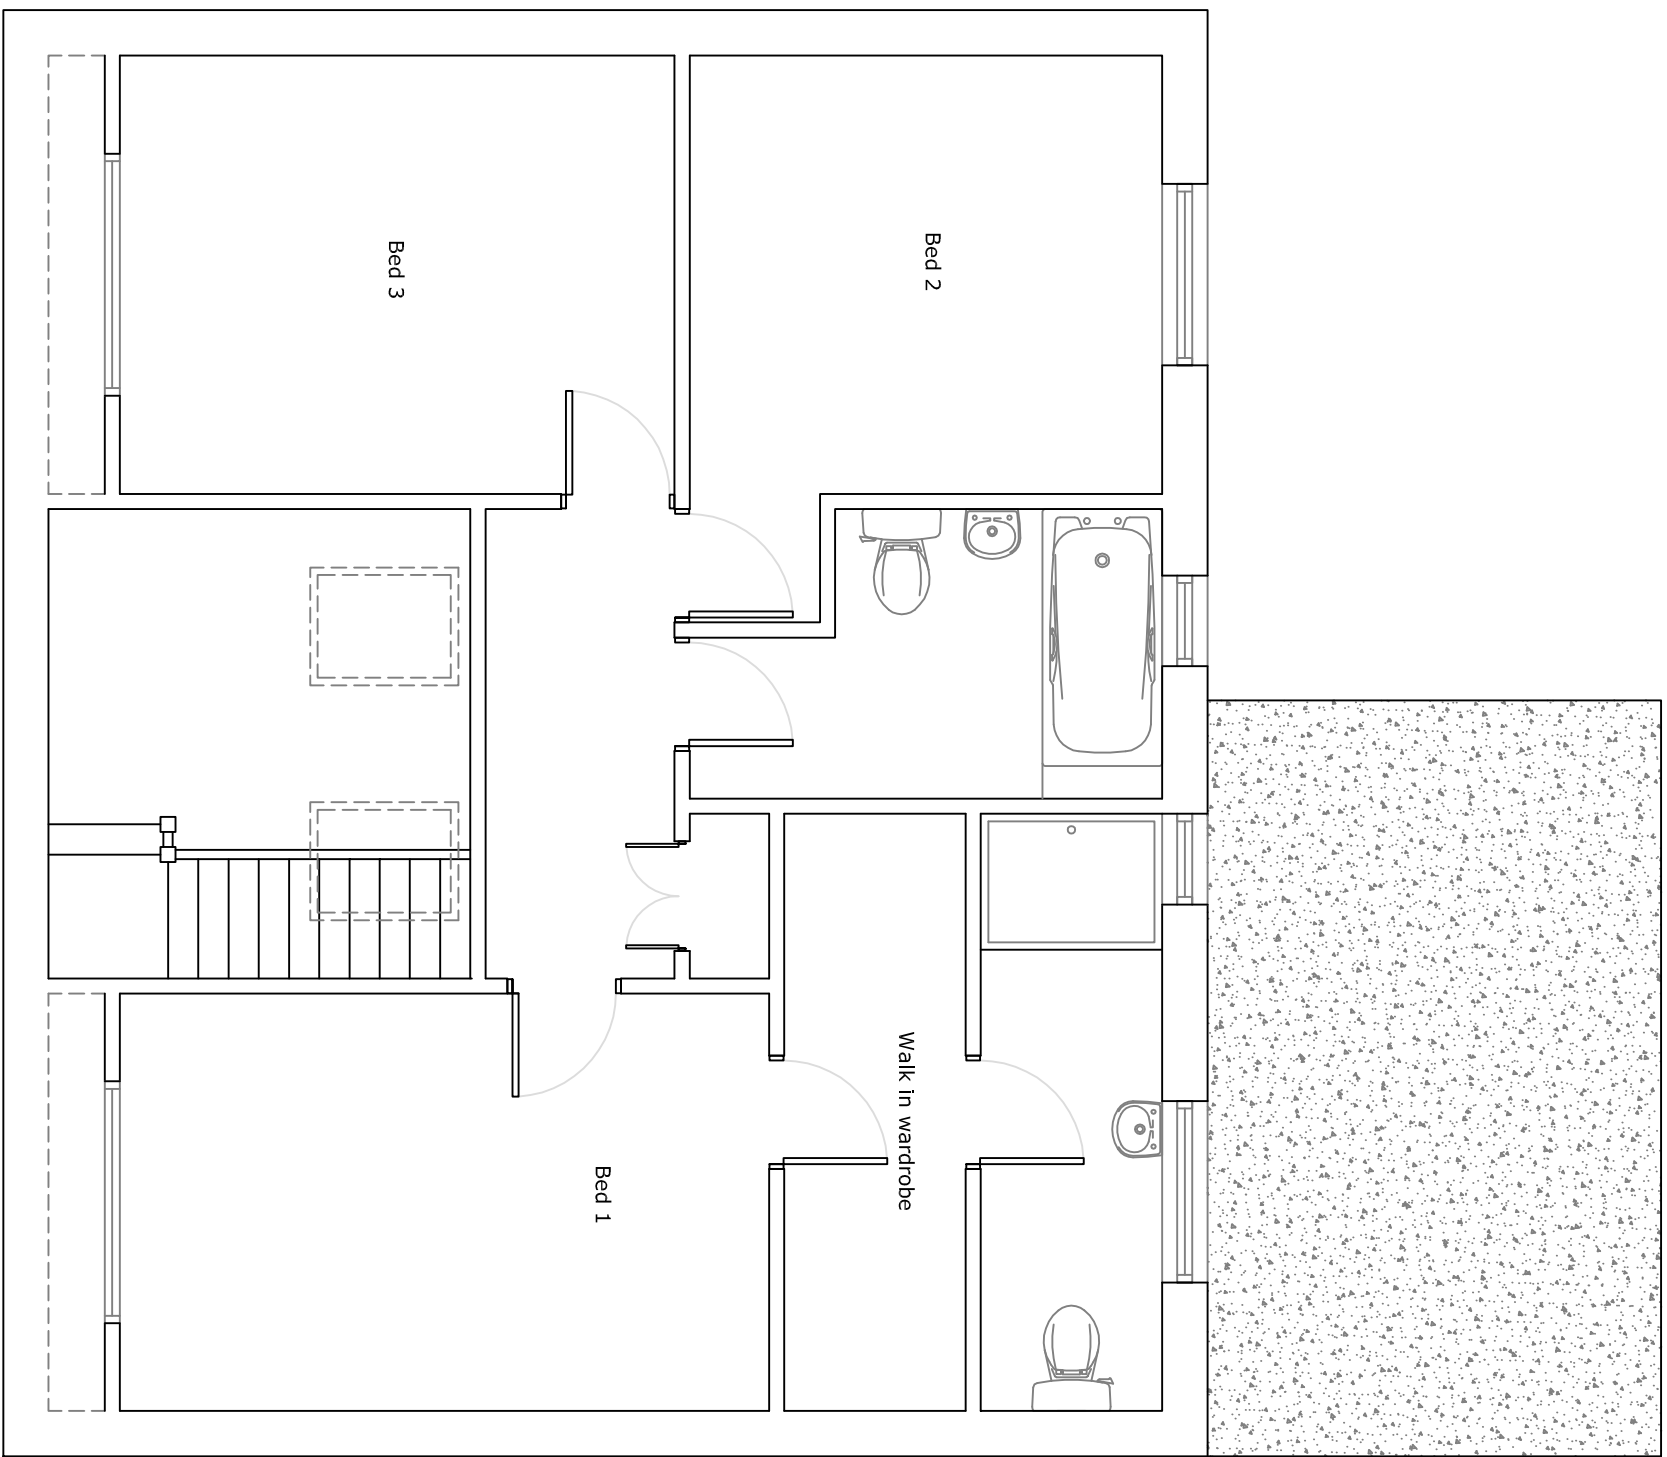

Proposed First
Floor Plan

Itemref	Quantity	Title/Name, designation, material, dimension etc			Article No./Reference	
Id	Designed by	Checked by	Approved by	date	Filename	Date
				July 2017		Scale 150

9 Downview Road

Proposed Dwelling

01

Edition

Sheet