


17 Limmer Lane Window Replacement Block Plan

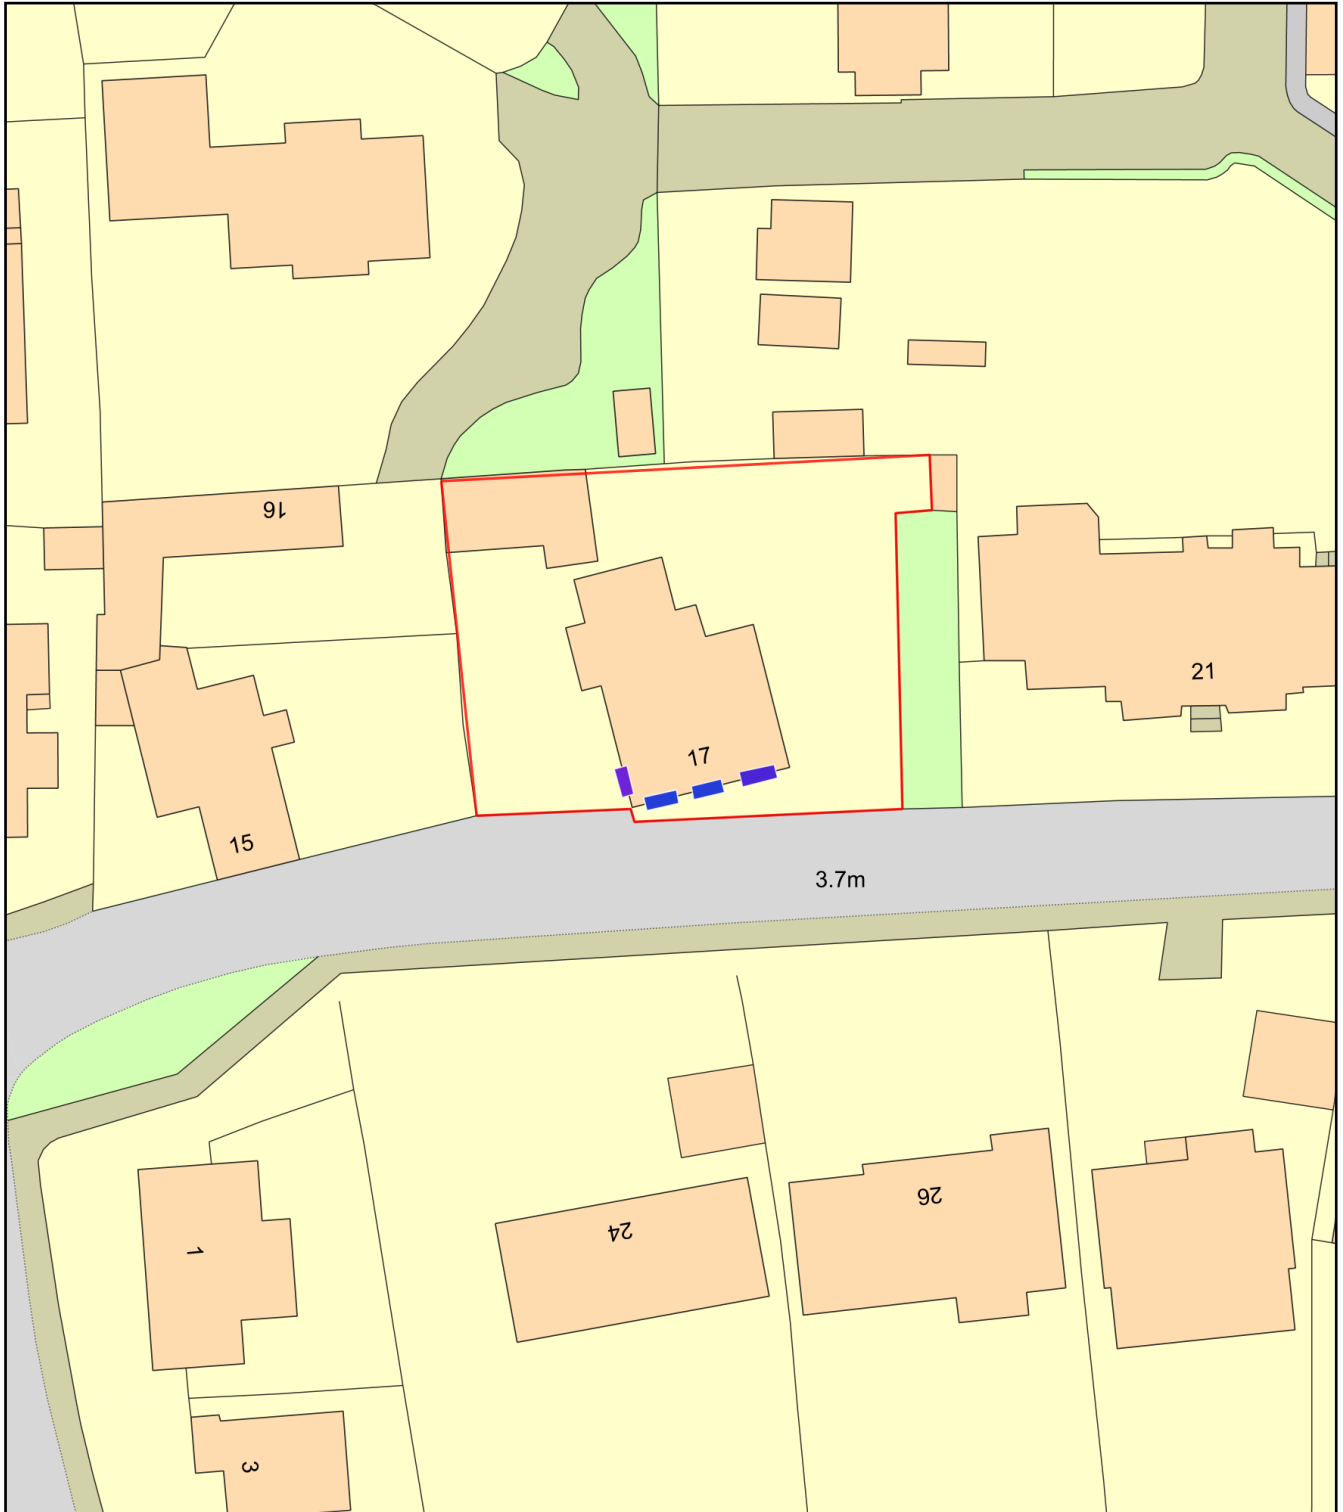

0 20
Metres



Plan Produced for: Christopher Cook

Date Produced: 17 Nov 2025

Plan Reference Number: TQRQM25321144846382

Scale: 1:500 @ A4