




© Crown copyright and database rights 2016 Ordnance Survey 100048957. The representation of road, track or path is no evidence of a boundary or right of way. The representation of features as lines is no evidence of a property boundary.

Supplied by: www.ukmapcentre.com
Serial No: 98967
Centre Coordinates: 495154, 100341
Production Date: 30/08/2016 10:38:10

30 Downview Road, Felpham, West Sussex. PO22 8HQ

007 Location Plan at 1:1250 scale

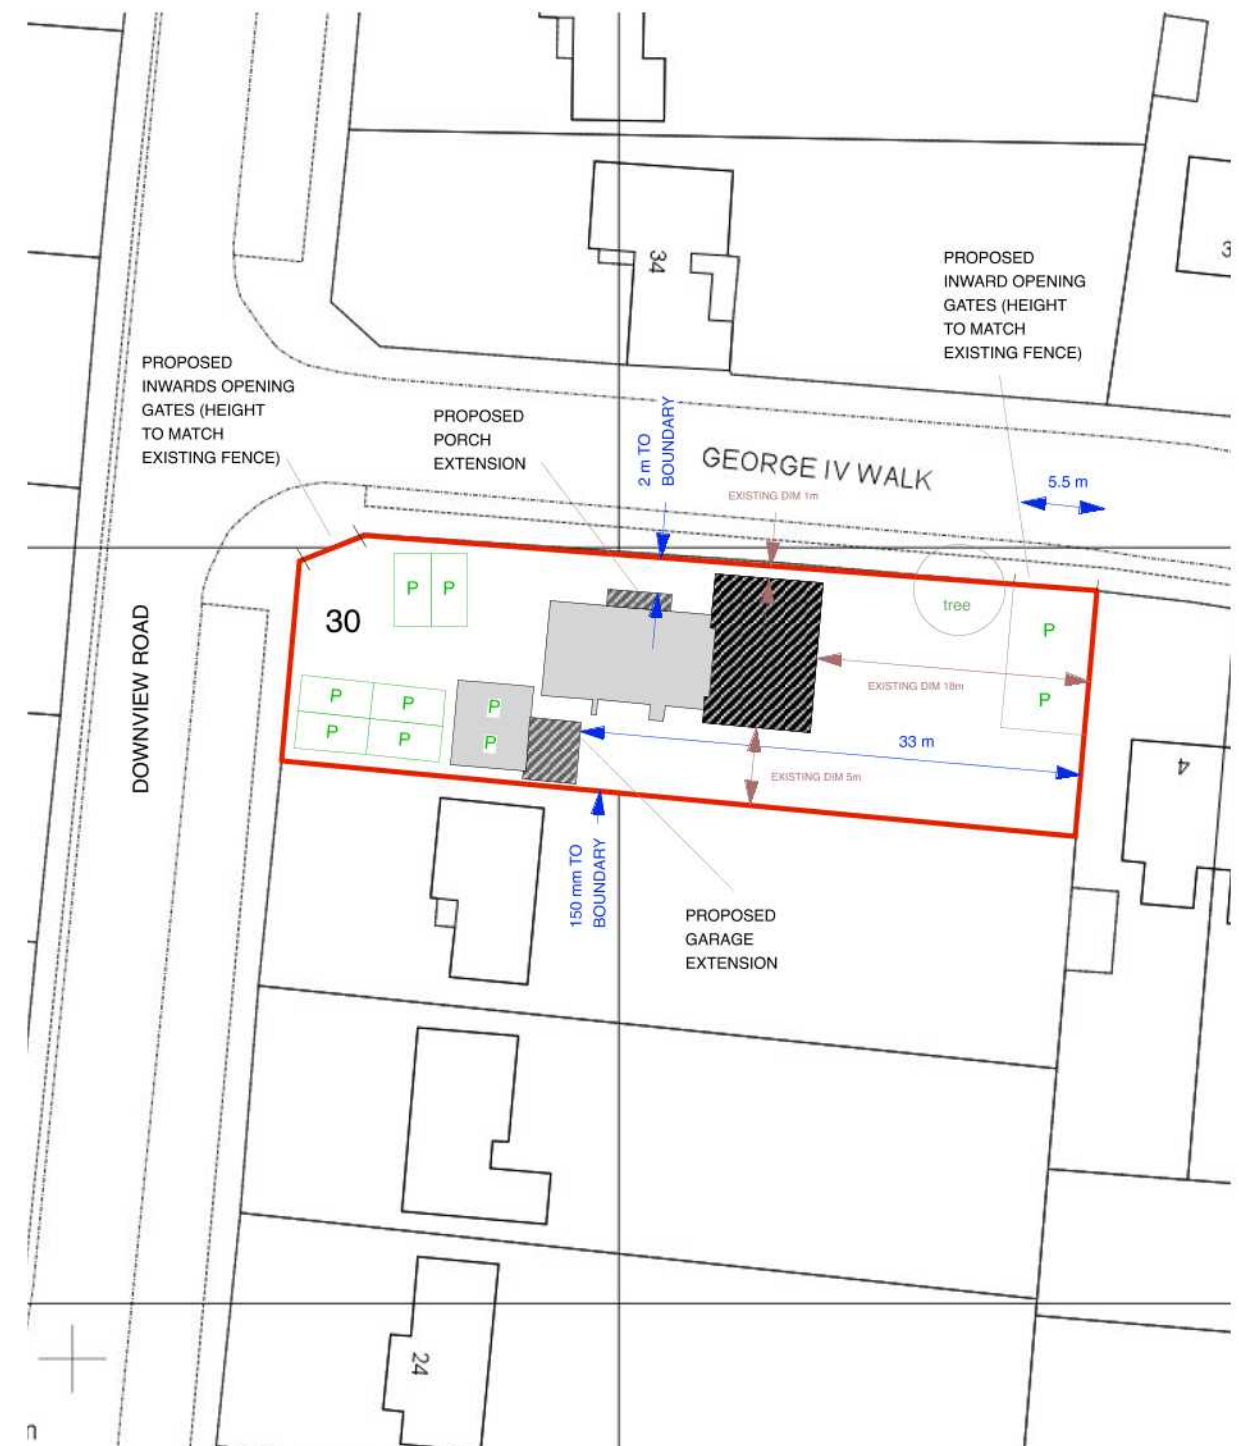

Site Plan at 1:500 scale

0m 5m 10m 15m
SCALE BAR @ 1:500