



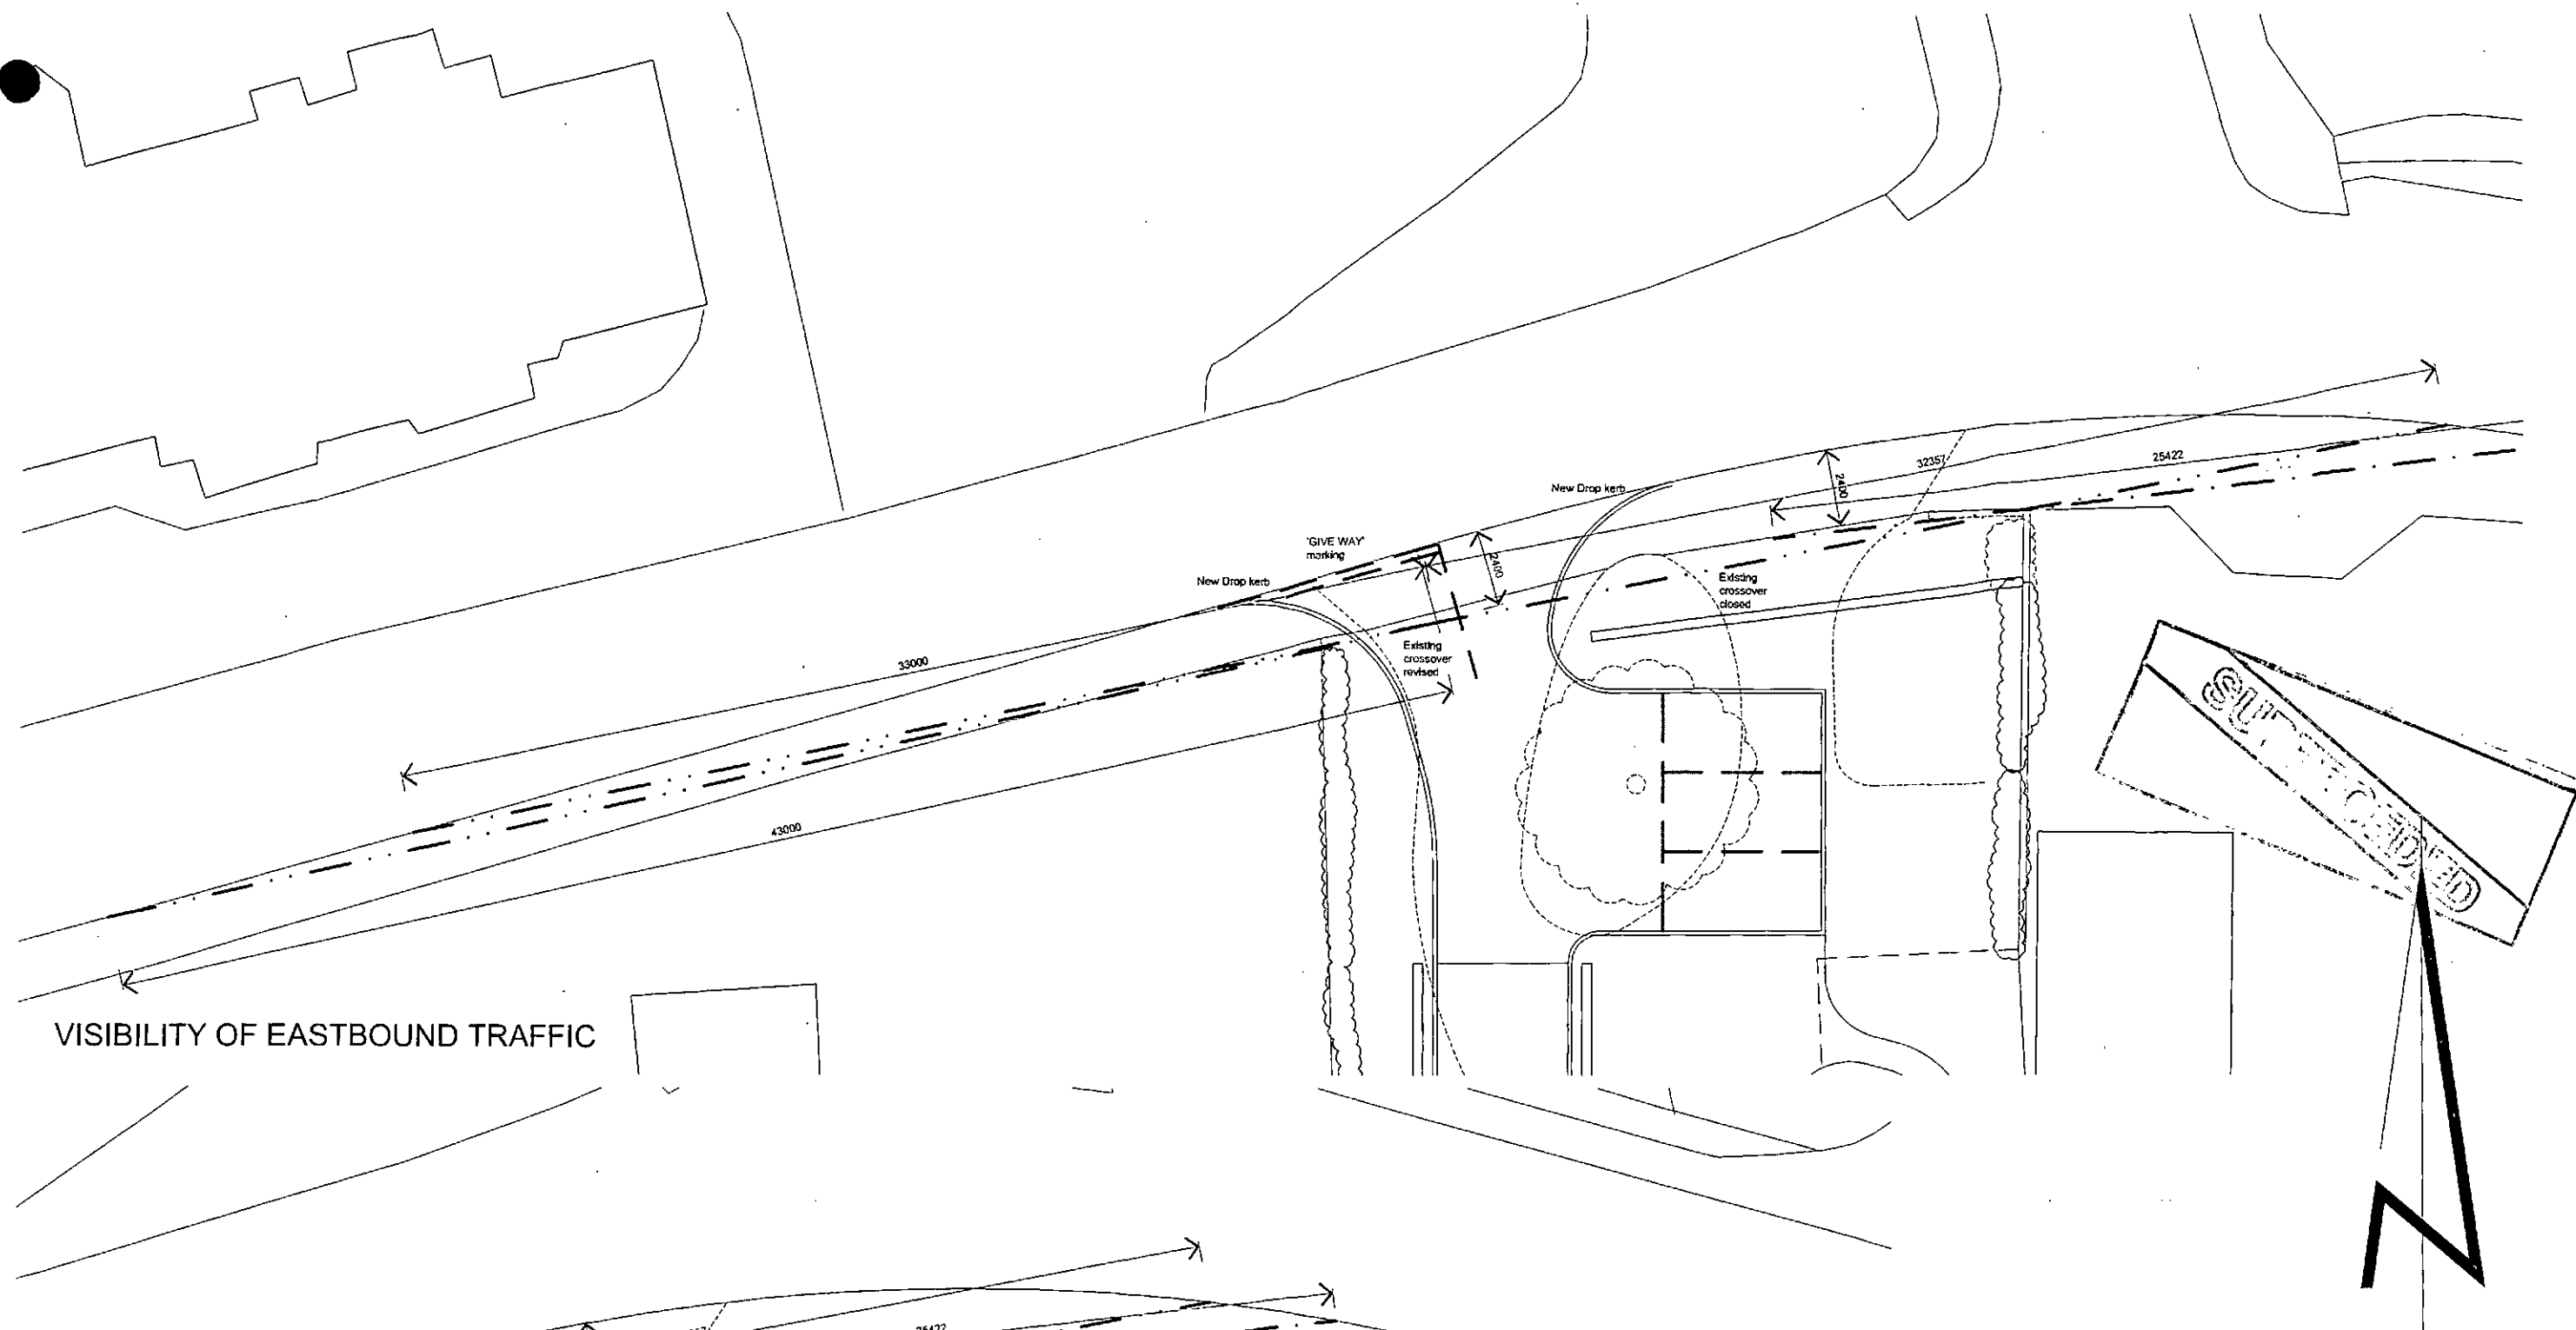

VISIBILITY OF EASTBOUND TRAFFIC

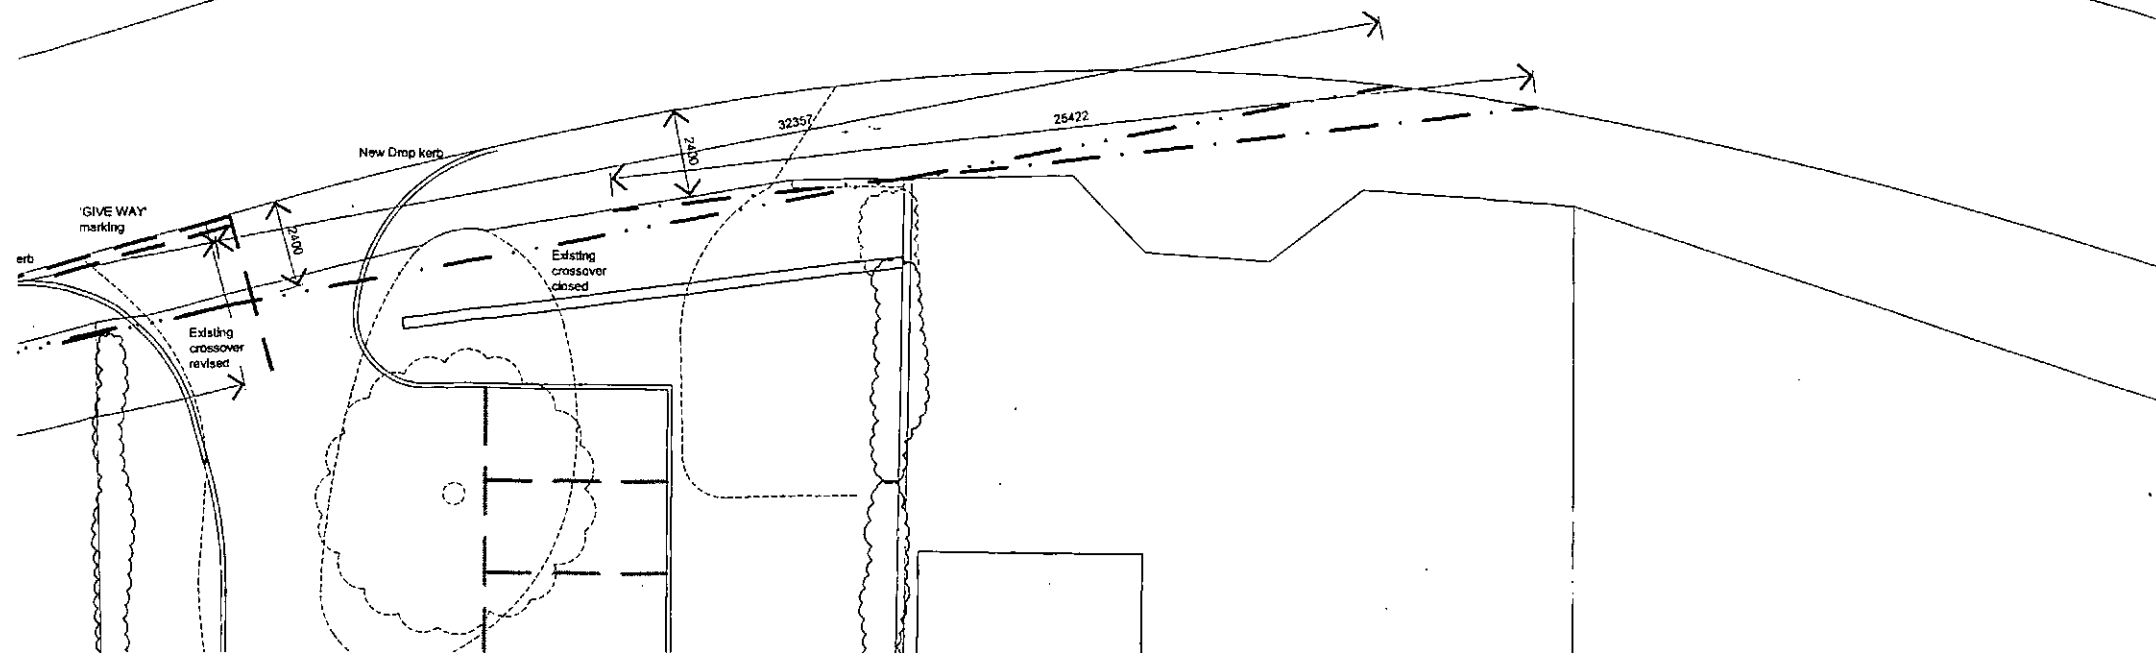

VISIBILITY OF WESTBOUND TRAFFIC

#	LO	30/01/2012	1st Issue
Rev	By	Date	Rev
Client John Owen			
Job 30 Limmer Lane Felpham, Bognor Regis, West Sussex.			
Drawing Proposed Apartments Highway works and Visibility			
Date	January 2012	Scale	1:100@A1 1:200@A3
Drawn By L.O.		Dwg. No. 030510/SL-40	

Cube17 Limited, 19 Parfield Avenue, Bognor Regis, West Sussex. PO21 3BW. Tel. - 01749 900023 - email, info@cube17.co.uk

CUBE17