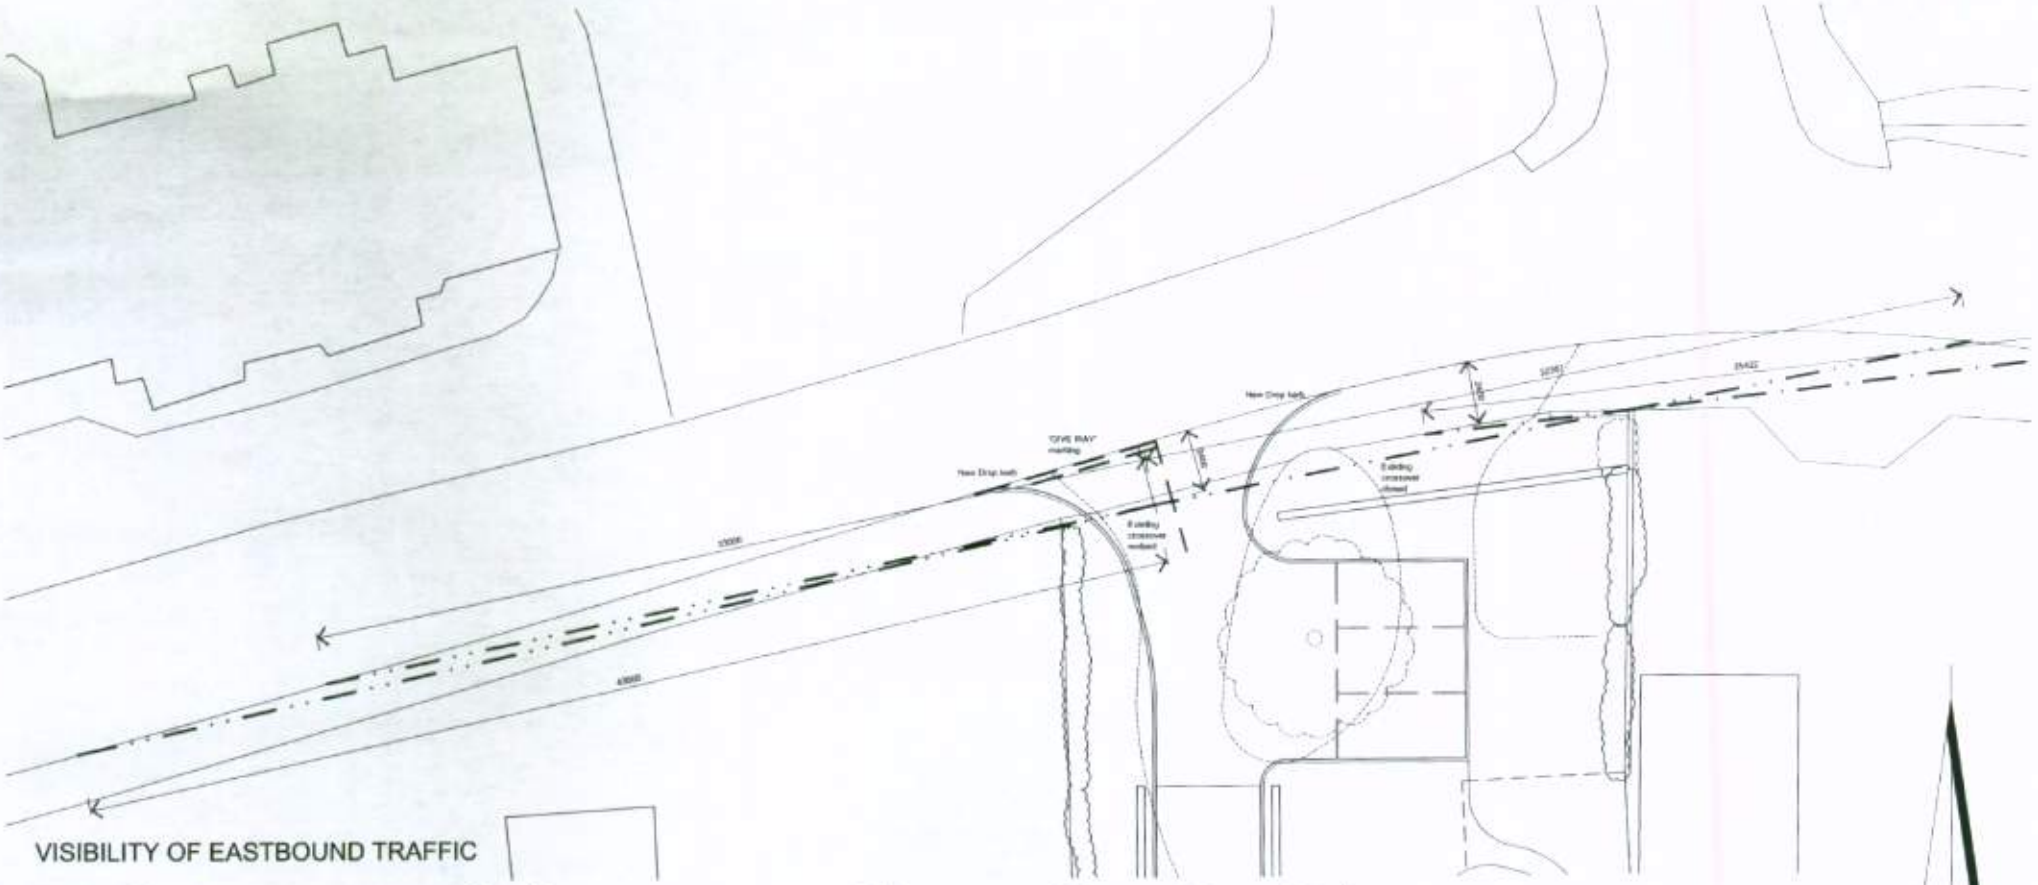

VISIBILITY OF EASTBOUND TRAFFIC

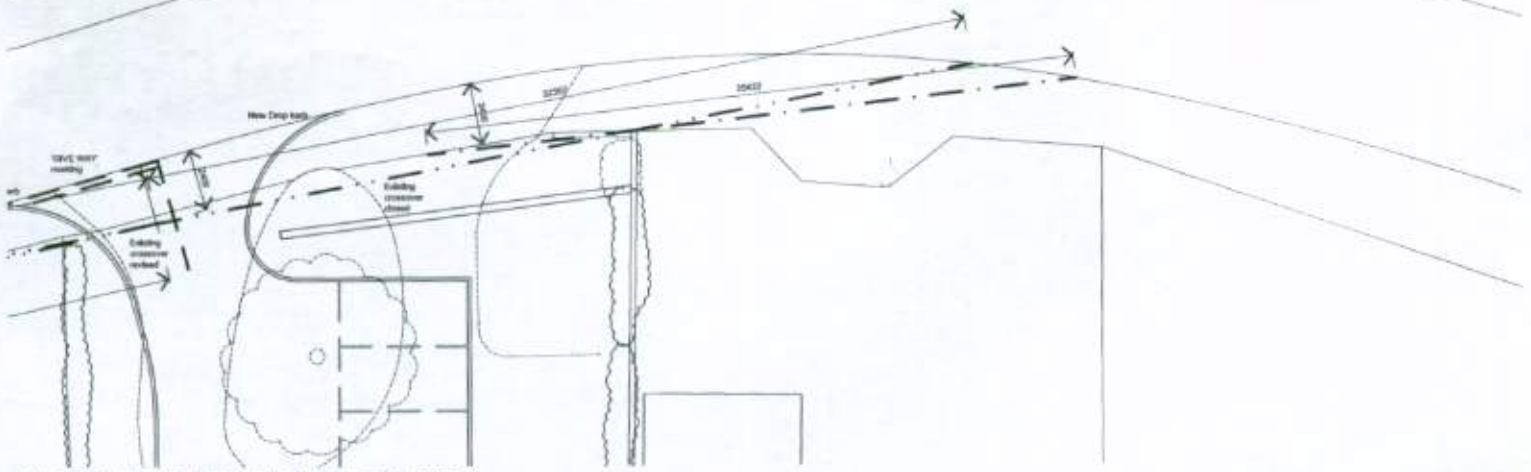

VISIBILITY OF WESTBOUND TRAFFIC

A	LT	30/01/2012	1st Issue

Client: John Owen

Site: 30 Limmer Lane
Felpham, Bognor Regis,
West Sussex

Drawing: Proposed Apartments
Highway works and Visibility

Date: January 2012 Scale: 1:100@A1 1:200@A3

Drawn By: L.G. Dwg. No. 0305TGYSL-40

Cubed 7 Limited, 19 Fairfield Avenue, Bognor Regis, West Sussex, PO21 3PR tel: 01243 865521 email: info@cubed7.co.uk

cubed7

ARUN DISTRICT COUNCIL FP/179/11/