


NOTES:

1. Do not scale this drawing. Use figured dimensions only, except for Planning purposes.
2. All dimensions must be checked on site by the contractor prior to commencement of work.
3. All construction details are indicative and are to be checked and confirmed on site and any divergences are to be agreed with the Contract Administrator.

THE SITE.

PROPOSED
EXTENSIONS.

THIS DRAWING TO BE READ IN CONJUNCTION WITH THE
BUILDING CONTROL AND CONSTRUCTION NOTES

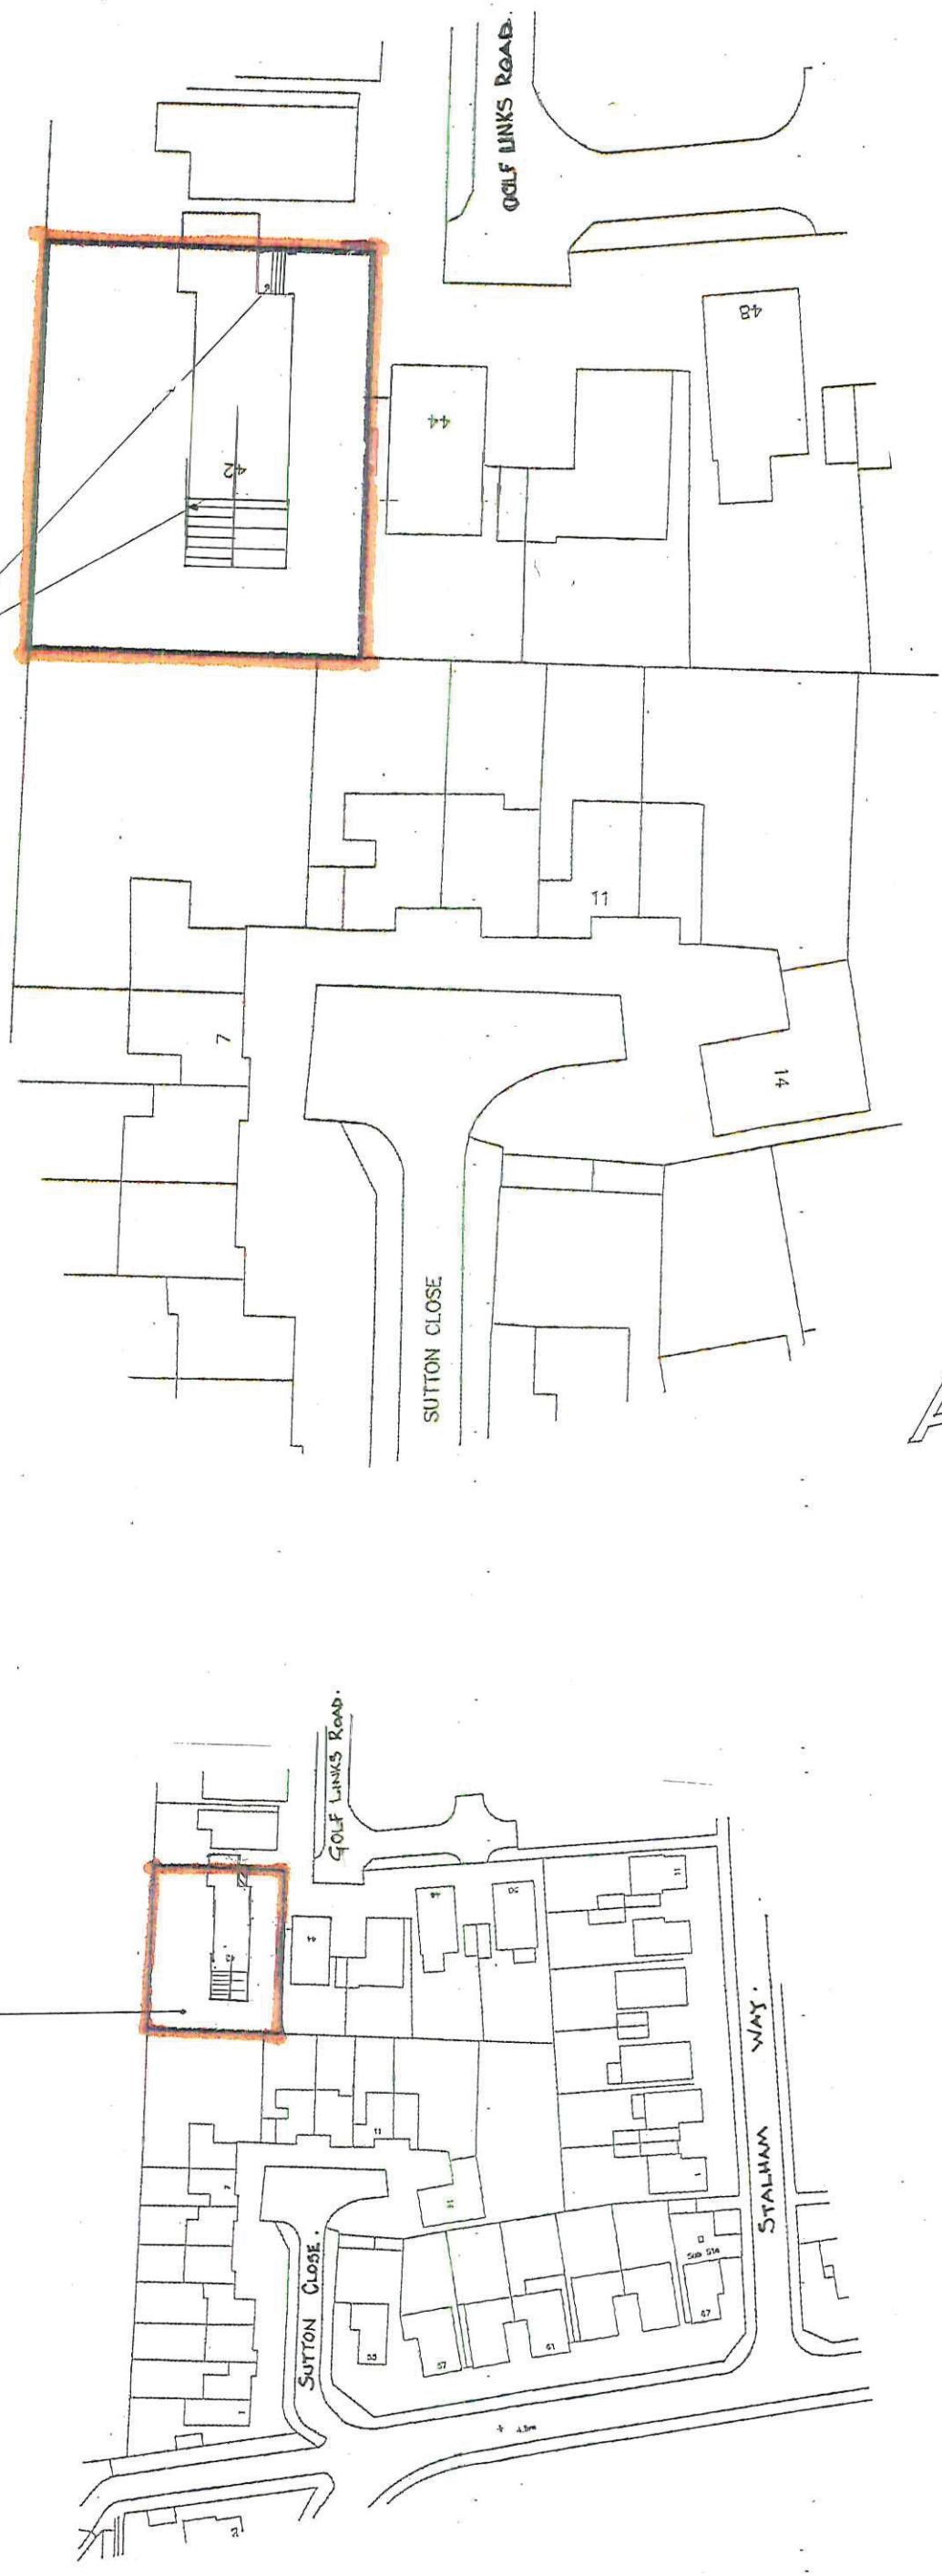

SITE LOCATION
PLAN.
[1:1250]

Block PLAN.
[1:500]

REV. A. MAR. 12.
ROSS HARRIS AMENDED.
REV. B. AUG. 12. RE-DESIGN.
REV. C. SEP. 12. TEXT ENLARGED.

K.E. HILTON AND ASSOCIATES
Chartered Structural Engineers
2 ALBERT CHAMBERS
SUDLEY ROAD
BOGNOR REGIS
WEST SUSSEX
PO21 1EQ
Tel: 01243 885500
Fax: 01243 860489
Mobile: 07968 333140
E-Mail: k_e_hilton@yahoo.co.uk

SITE LOCATION	
Block PLAN.	
Scale	1:1250 @ A3
Date	MAR. 12.
Drawn By	C.R.B.
Checked	K.E.H.
Drawing Number	4781/1.0

Proposed Ground Floor Lounge Extension Together With Internal Alterations - 42
Golf Links Road, Felpham, PO22 8EX.