


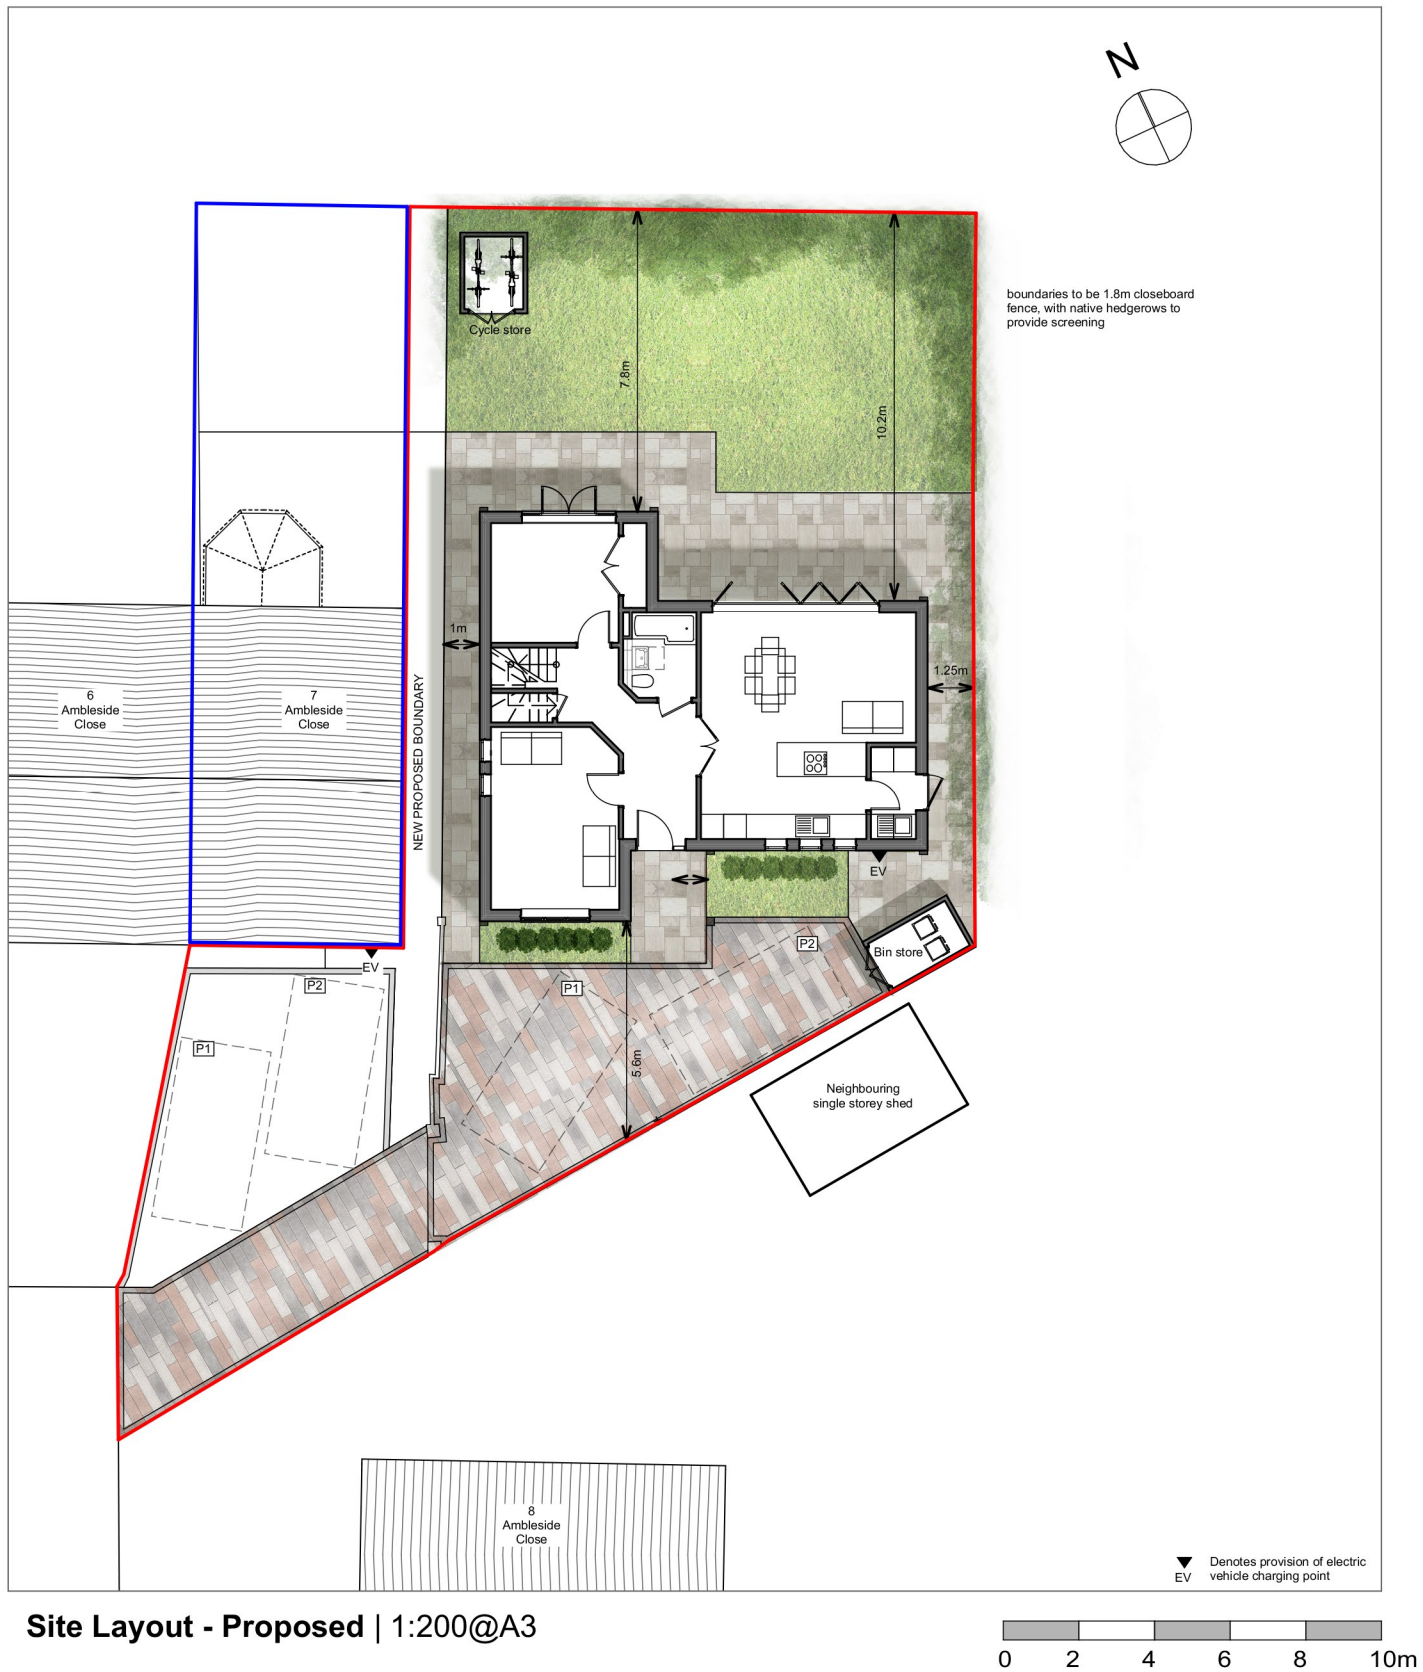

Indicative 3D view | Front



Indicative 3D view | Rear

27/09/20 Items to boundary added CLOUD9 DESIGN STUDIO (M): 07792 379302 (E) rudi.design.co@gmail.com (W) cloud9designstudio.co.uk			
Project/Address	New Build Dwelling 7 Ambleside Close Felpham	Drawing Name	Proposed Site Layout 4000_PL_002_A
Scale	As shown @ A3	Date	July 2020
Client	Carolynn Bottomley	Drawn By	Ian
Note: these drawings are prepared for building regulations purposes only			