




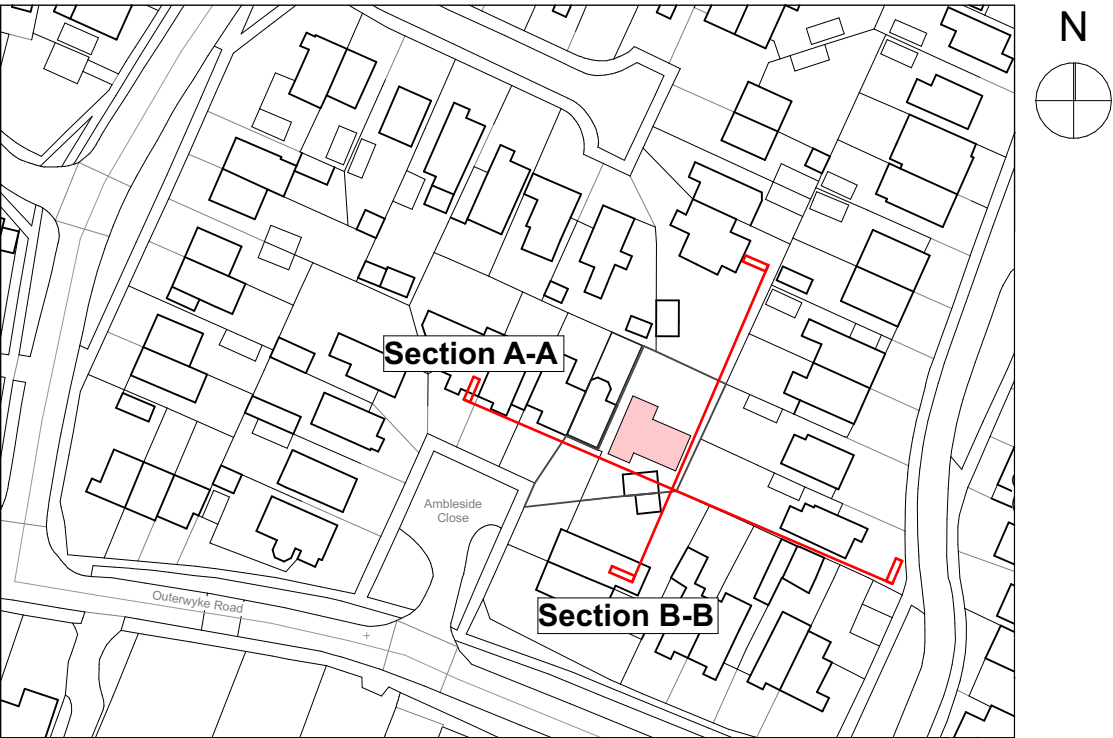

SITE LOCATION PLAN | 1:1250@A3
OS crown copyright no. 100035207

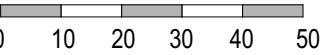

SECTION A-A STREET SCENE / SITE SECTION 1:200

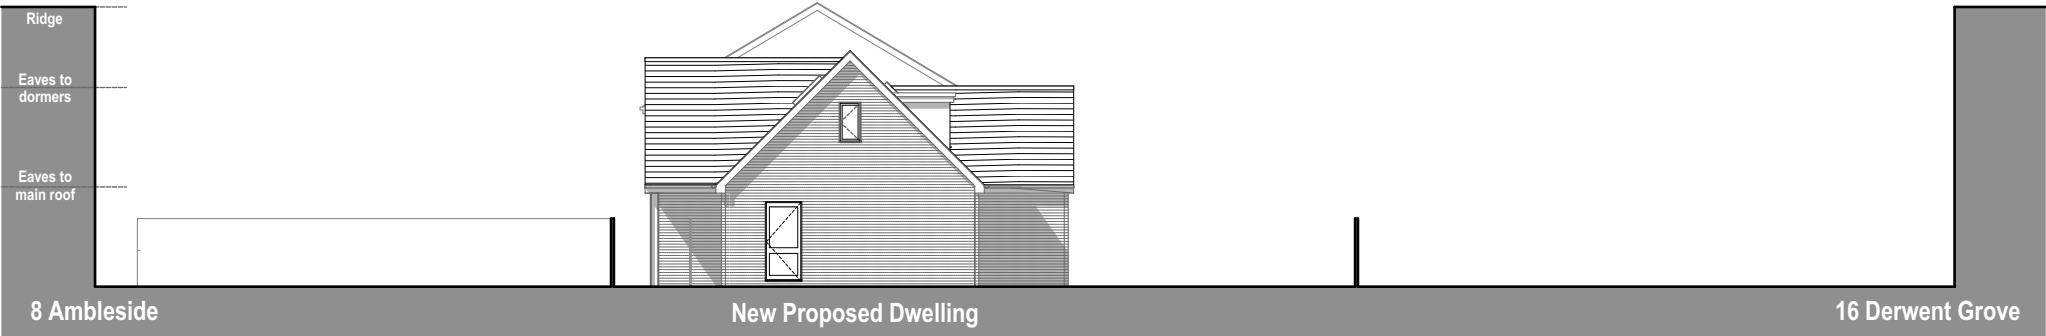

SECTION B-B STREET SCENE / SITE SECTION 1:200





(M): 07792 379302 (E) rudi.design.co@gmail.com (W) cloud9designstudio.co.uk

Project/Address	New Build Dwelling 7 Ambleside Close Felpham	Drawing	Proposed Street Scenes
		Drawing Name	4000_PL_006
		Scale	As shown @ A3
		Date	July 2020
Client	Carolynn Bottomley	Drawn By	Ian

Note: these drawings are prepared for building regulations purposes only

PROPOSED STREET-SCENES