


Boundary.

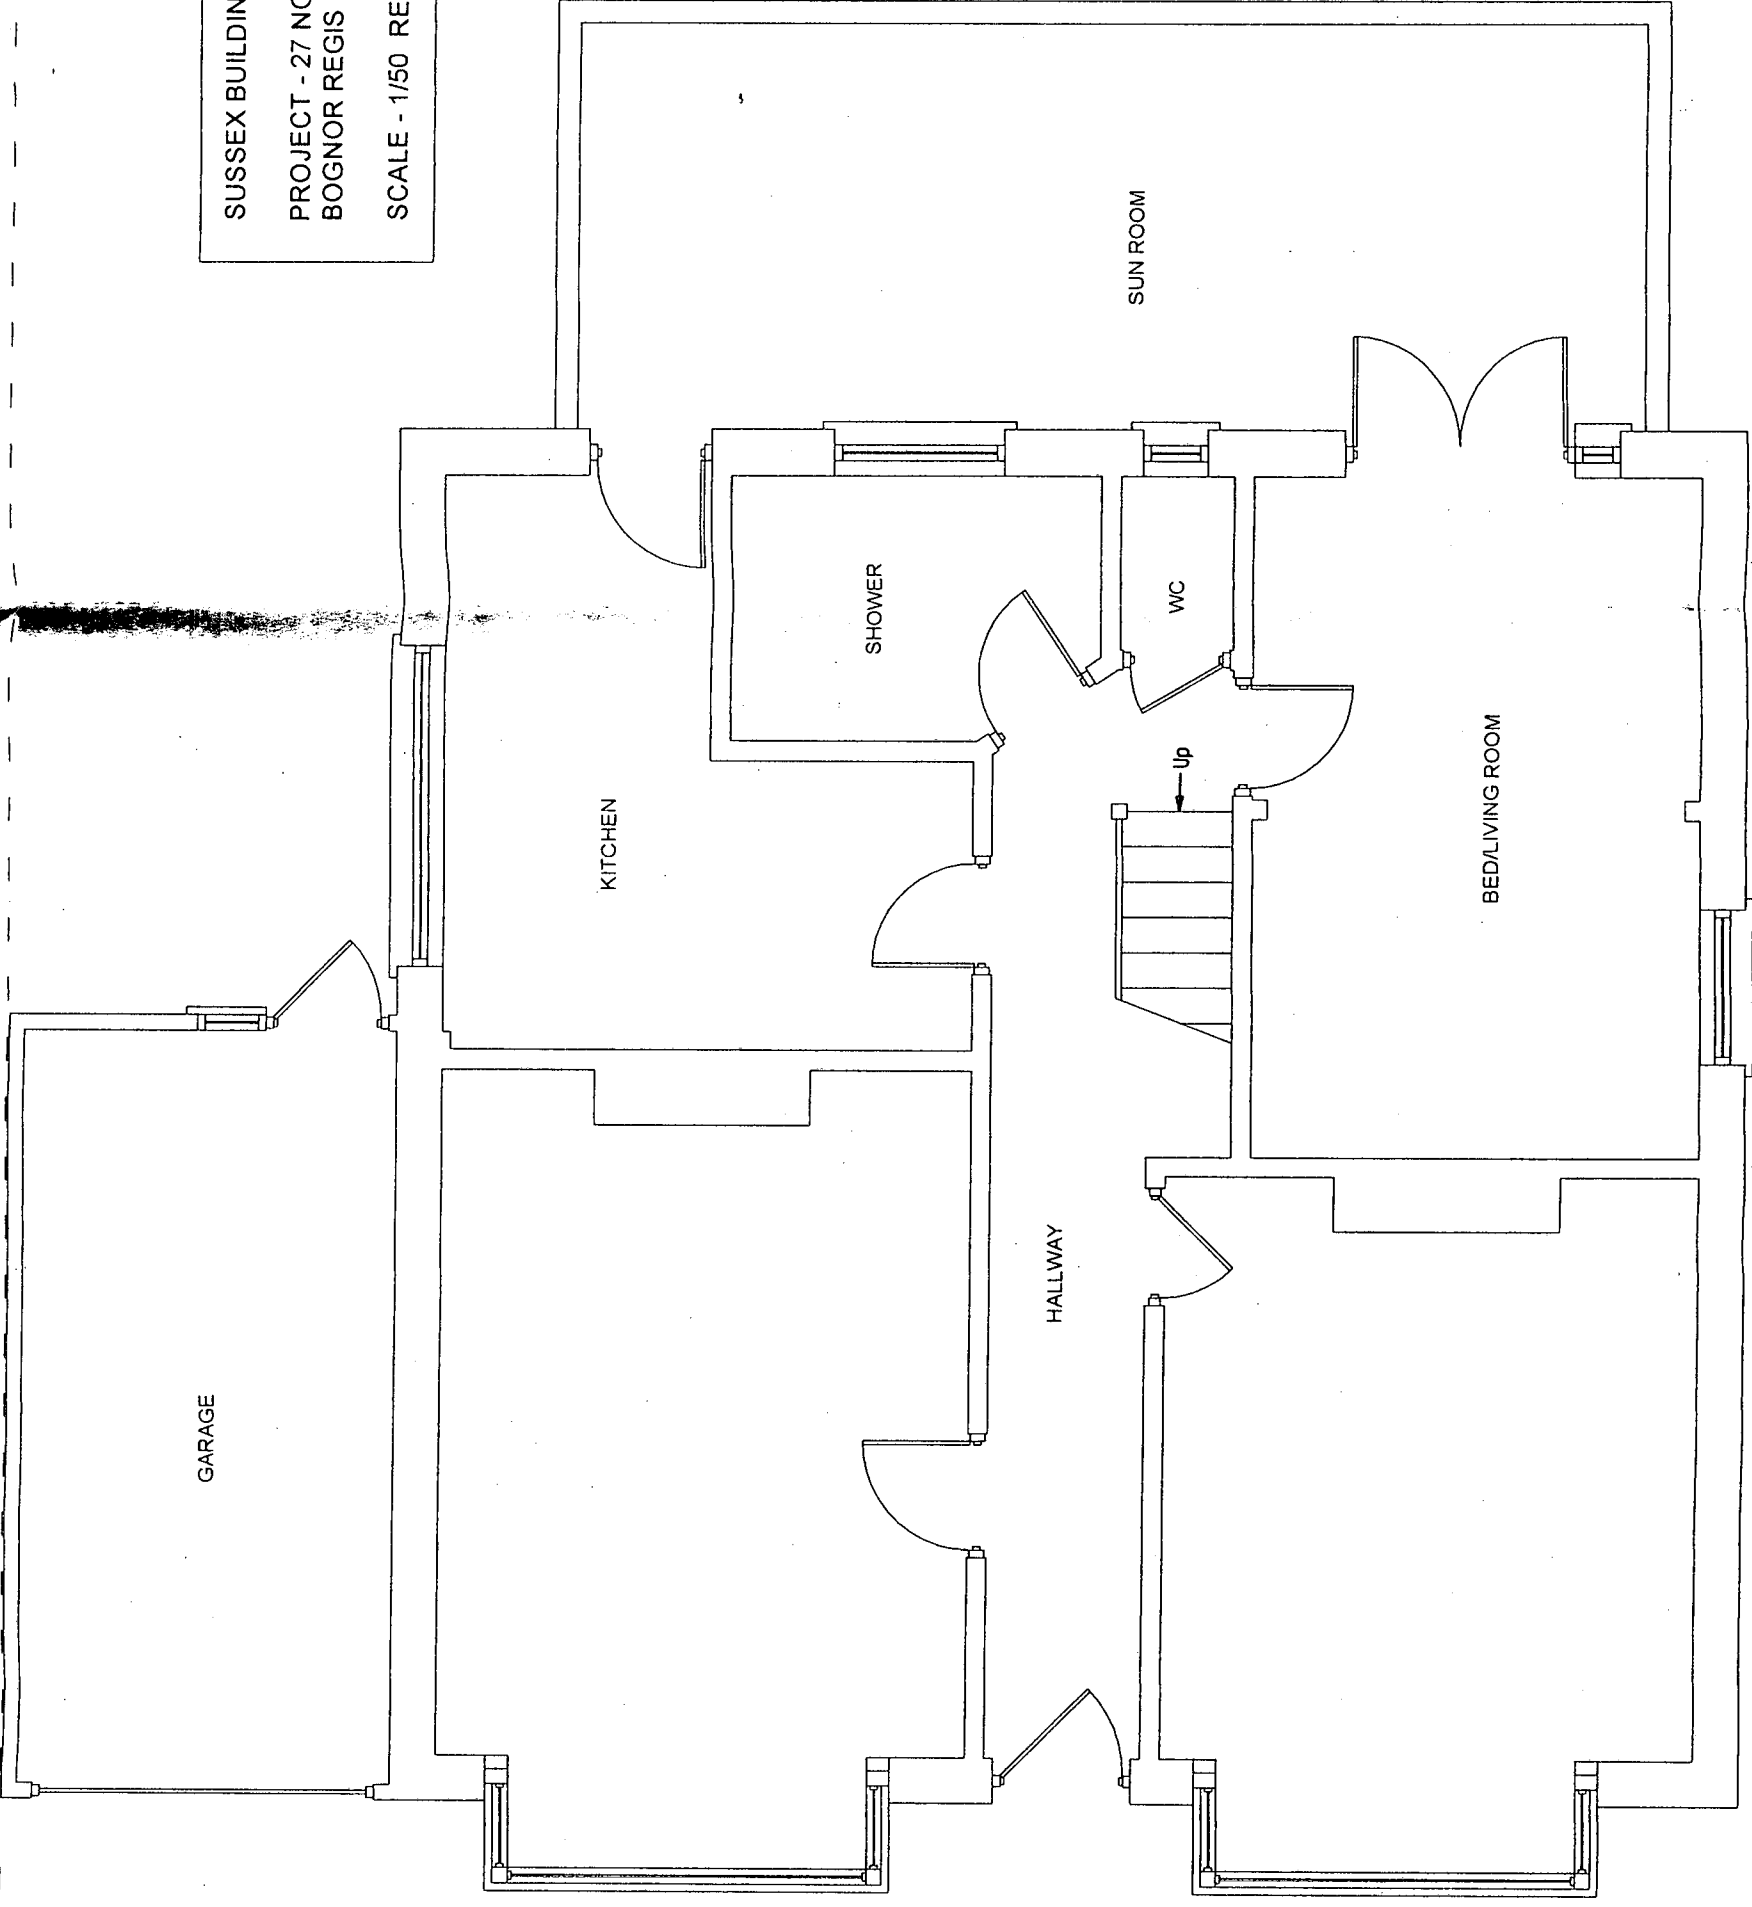

Boundary.

EXISTING GROUND FLOOR PLAN

SUSSEX BUILDING CONSULTANCY LIMITED PROJECT - 27 NORTH WAY, FELPHAM, BOGNOR REGIS SCALE - 1/50 REVISIONS - DATE -	SBCI 1 COURDELYS BERSTED STREET BOGNOR REGIS PO22 9QE TELFAX - (01243) 881379
---	--

ARUN DISTRICT COUNCIL	
No.	R 18066
RECEIVED 24/7/06	

