



ARUN DISTRICT COUNCIL	
No.	R 1806
RECEIVED	24/7/06

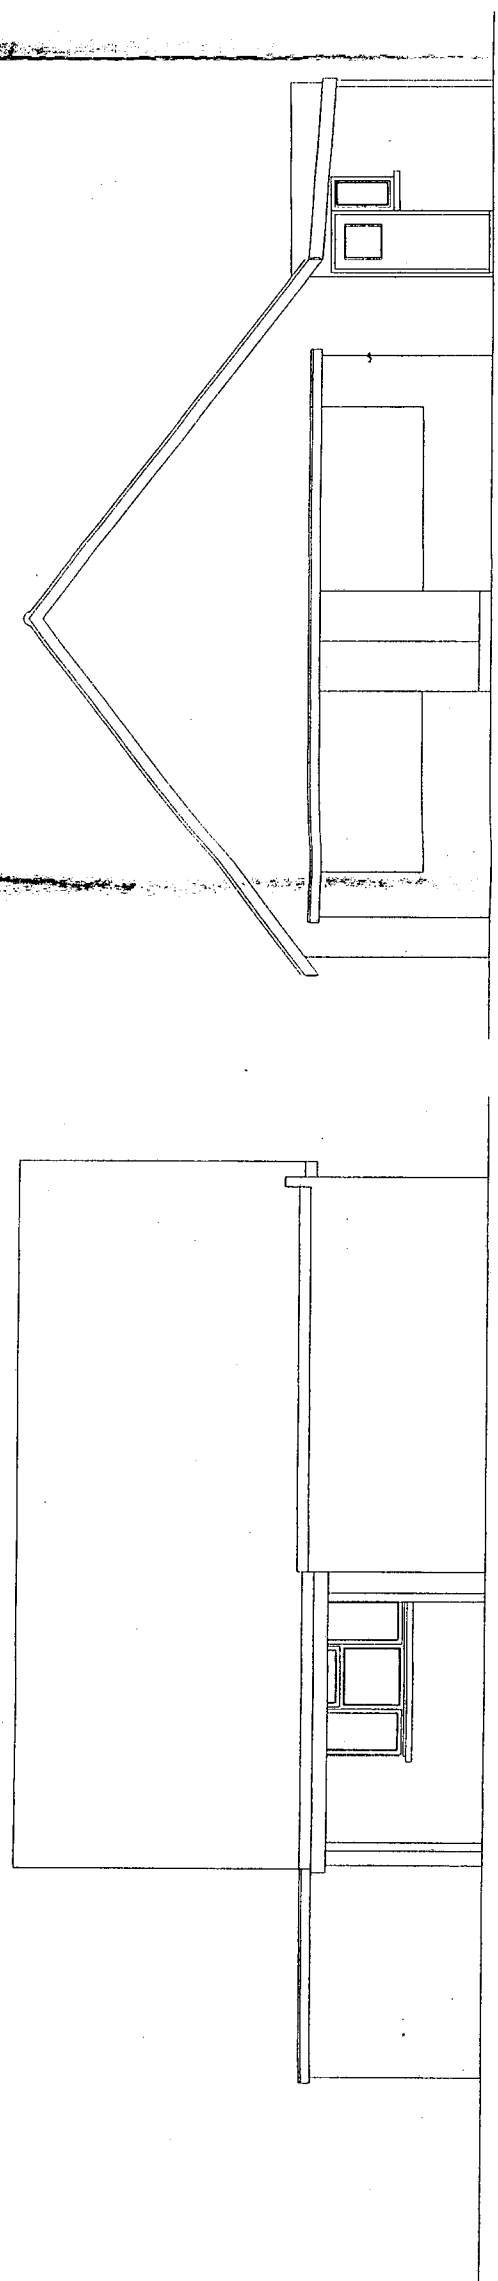

REAR ELEVATION

SIDE ELEVATION

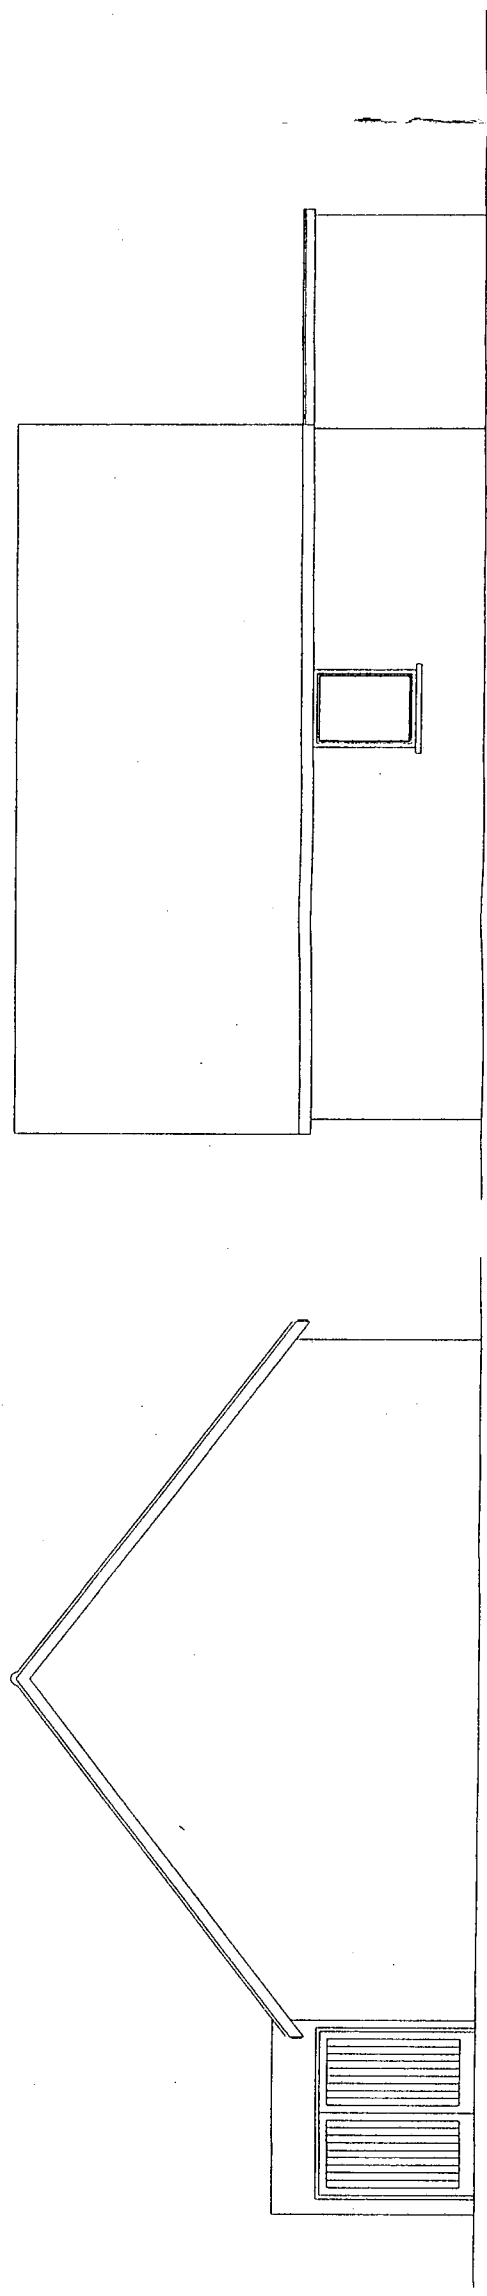

FRONT ELEVATION

EXISTING ELEVATIONS

SIDE ELEVATION

SUSSEX BUILDING CONSULTANCY LIMITED PROJECT - 27 NORTH WAY, FELPHAM, BOGNOR REGIS. SCALE - 1/100 REVISIONS -	DATE -	SBCL 1 COURSEYS BEASTED STREET BOGNOR REGIS POZZ 40E TEL/FAX - (01243) 861379
---	--------	--