

FLANSHAM LANE

Key

-  Protective Heras type fencing
-  Root protection Area
-  Canopy Extent
-  B1 Category tree (see classification below)
-  Direction of demolition
-  Movement of materials away from trees
-  Construction Exclusion Zone (CEZ)

Purple Norway Maple T1
Acer platanoides
(pos. 'Crimson King')

Tree Categories:

-  Category A
-  Category B
-  Category C
-  Category U

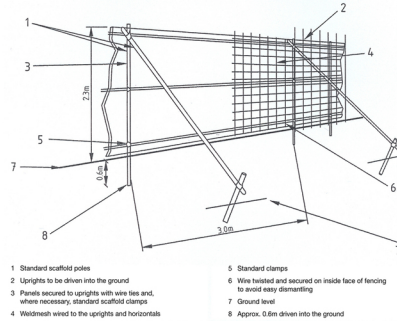


Figure 2. - Protective fencing for RPA



PROTECTIVE FENCING. THIS FENCING MUST BE MAINTAINED IN ACCORDANCE WITH THE APPROVED PLANS AND DRAWINGS FOR THIS DEVELOPMENT.




TREE PROTECTION AREA KEEP OUT!
(TOWN & COUNTRY PLANNING ACT 1990)
TREES ENCLOSED BY THIS FENCE ARE PROTECTED BY PLANNING CONDITIONS AND/OR ARE THE SUBJECTS OF A TREE PRESERVATION ORDER. CONTRAVENTION OF A TREE PRESERVATION ORDER MAY LEAD TO CRIMINAL PROSECUTION
ANY INCURSION INTO THE PROTECTED AREA MUST BE WITH THE WRITTEN PERMISSION OF THE LOCAL PLANNING AUTHORITY.

David Meagher
Environment

DavidMeagherLandscape
@outlook.com

Landscape, Arboriculture &
Ecology

Tel: 077080 35093

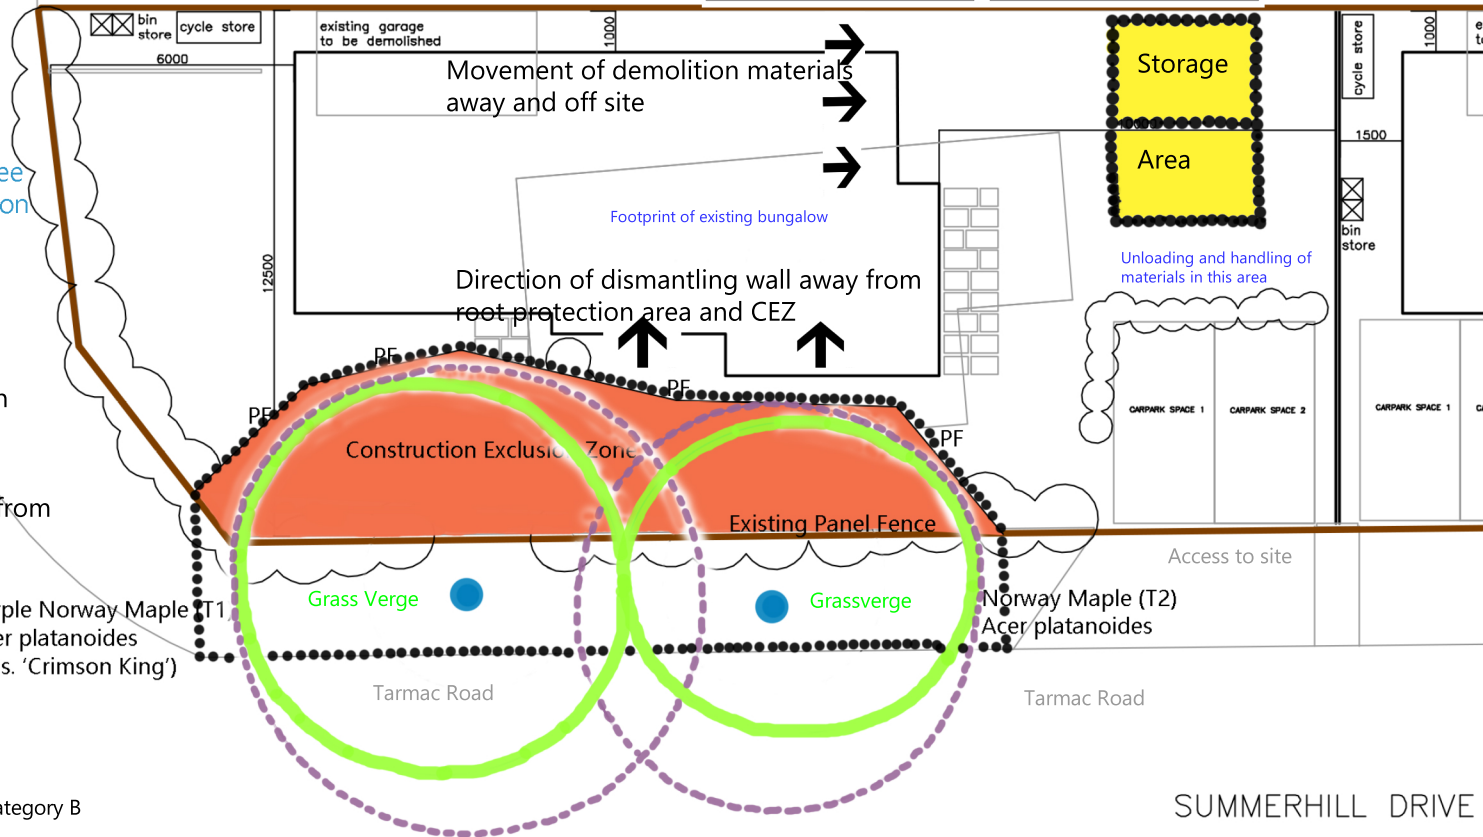

Tree Protection Plan: 84 Flansham Lane

Planning Application FP/180/17/PL Scale 1:200
November 2017 Drawn DJM Drg TP/243/FL

SUMMERHILL DRIVE