



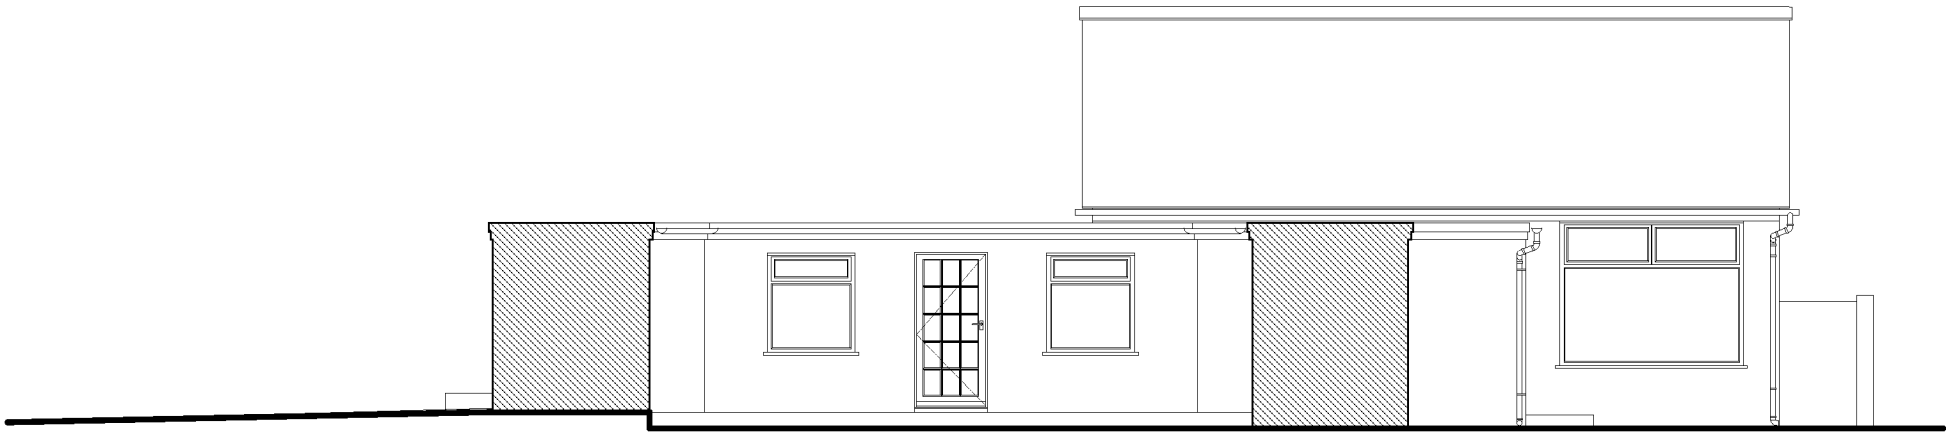

Existing South Elevation
Along line AA

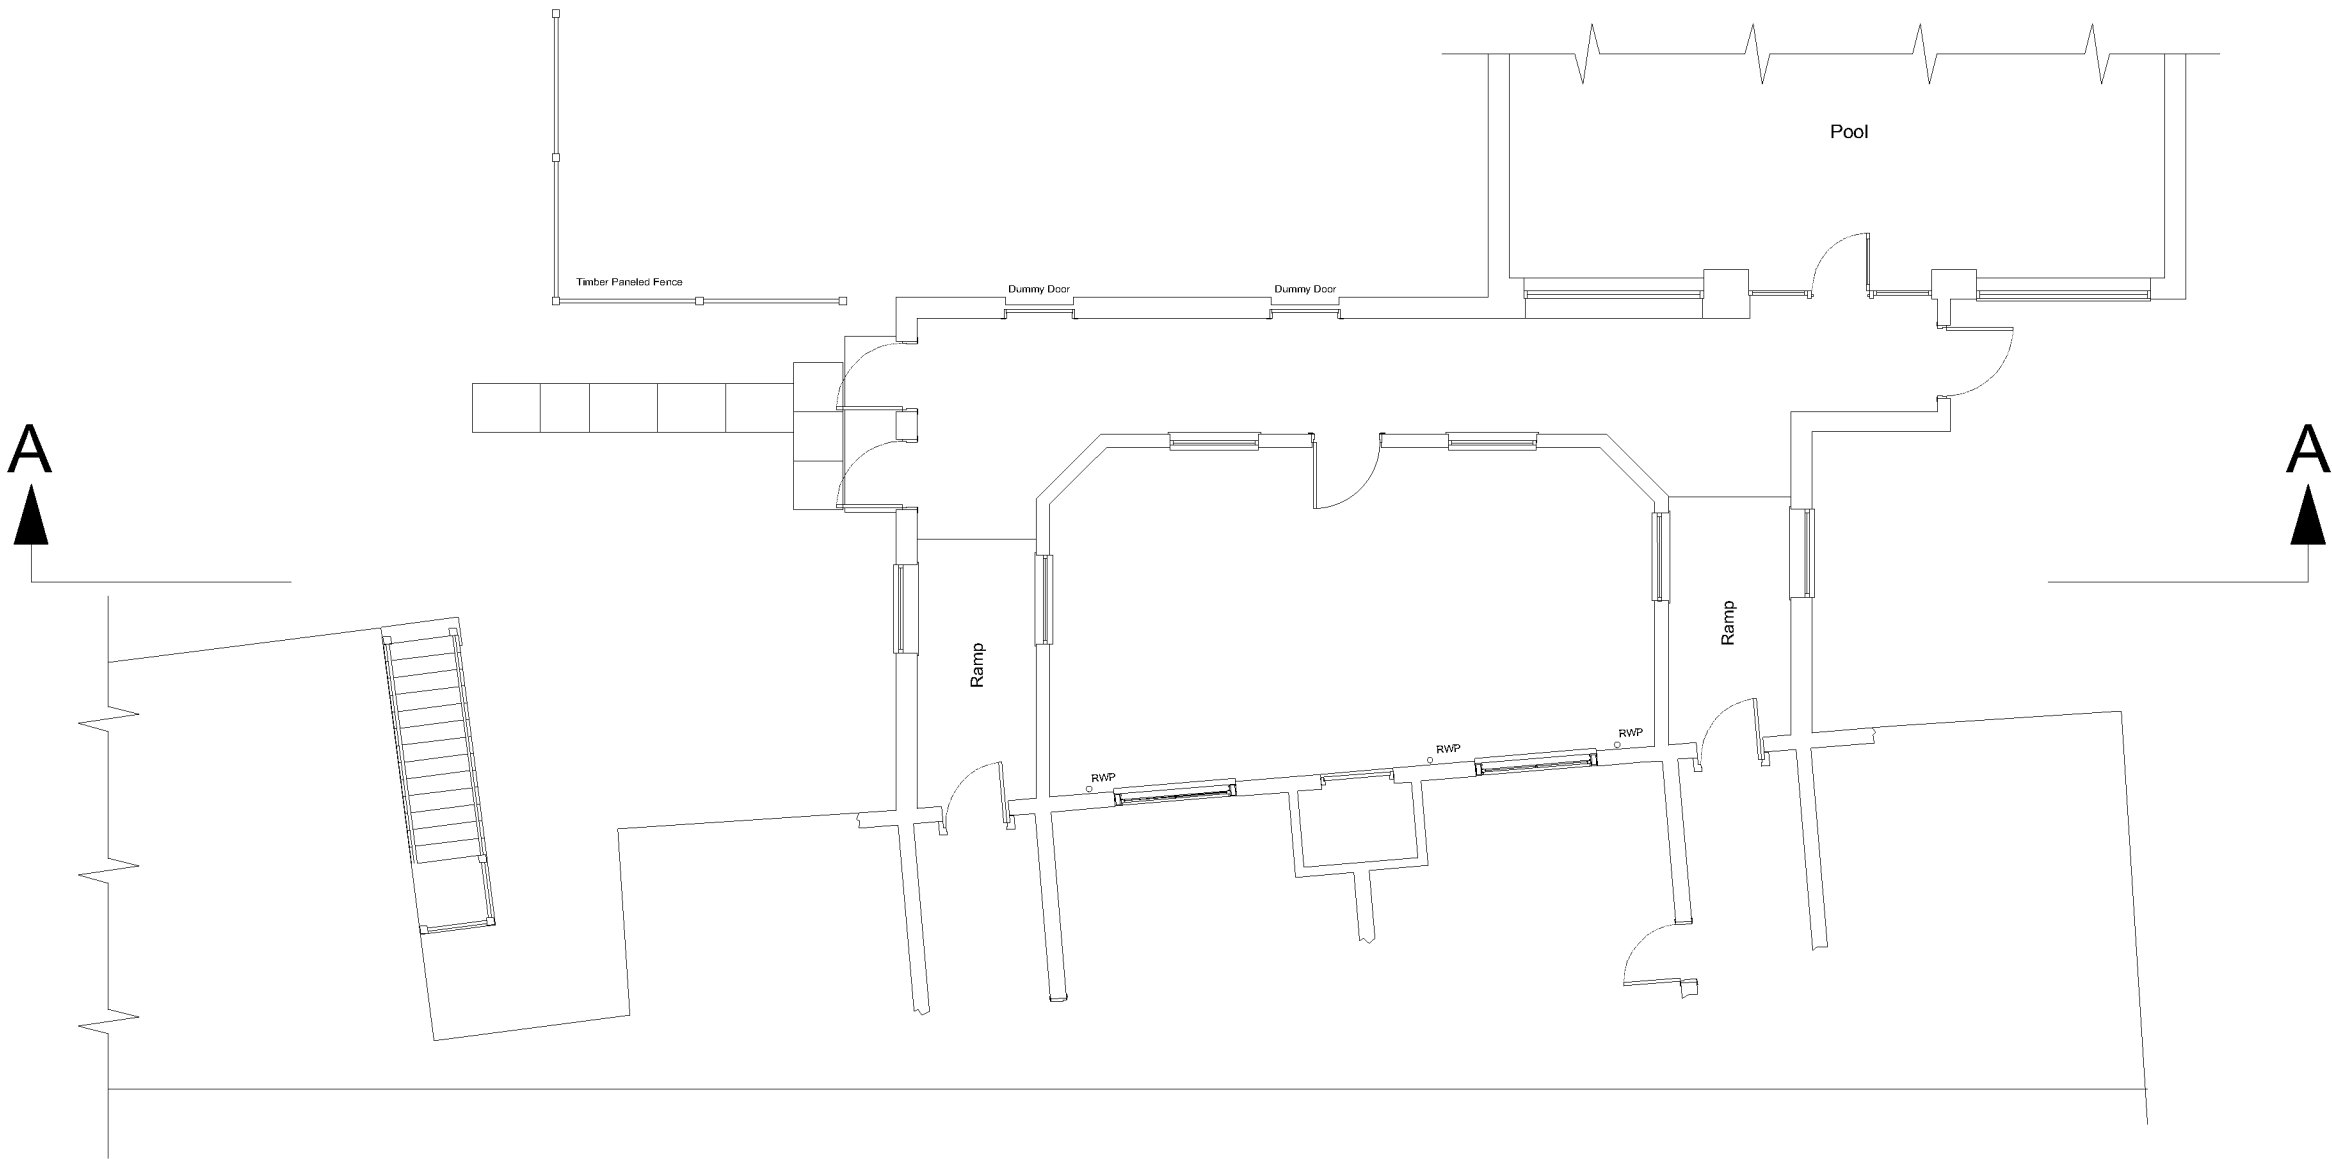

Existing Part Ground Floor Plan
Along line AA

