


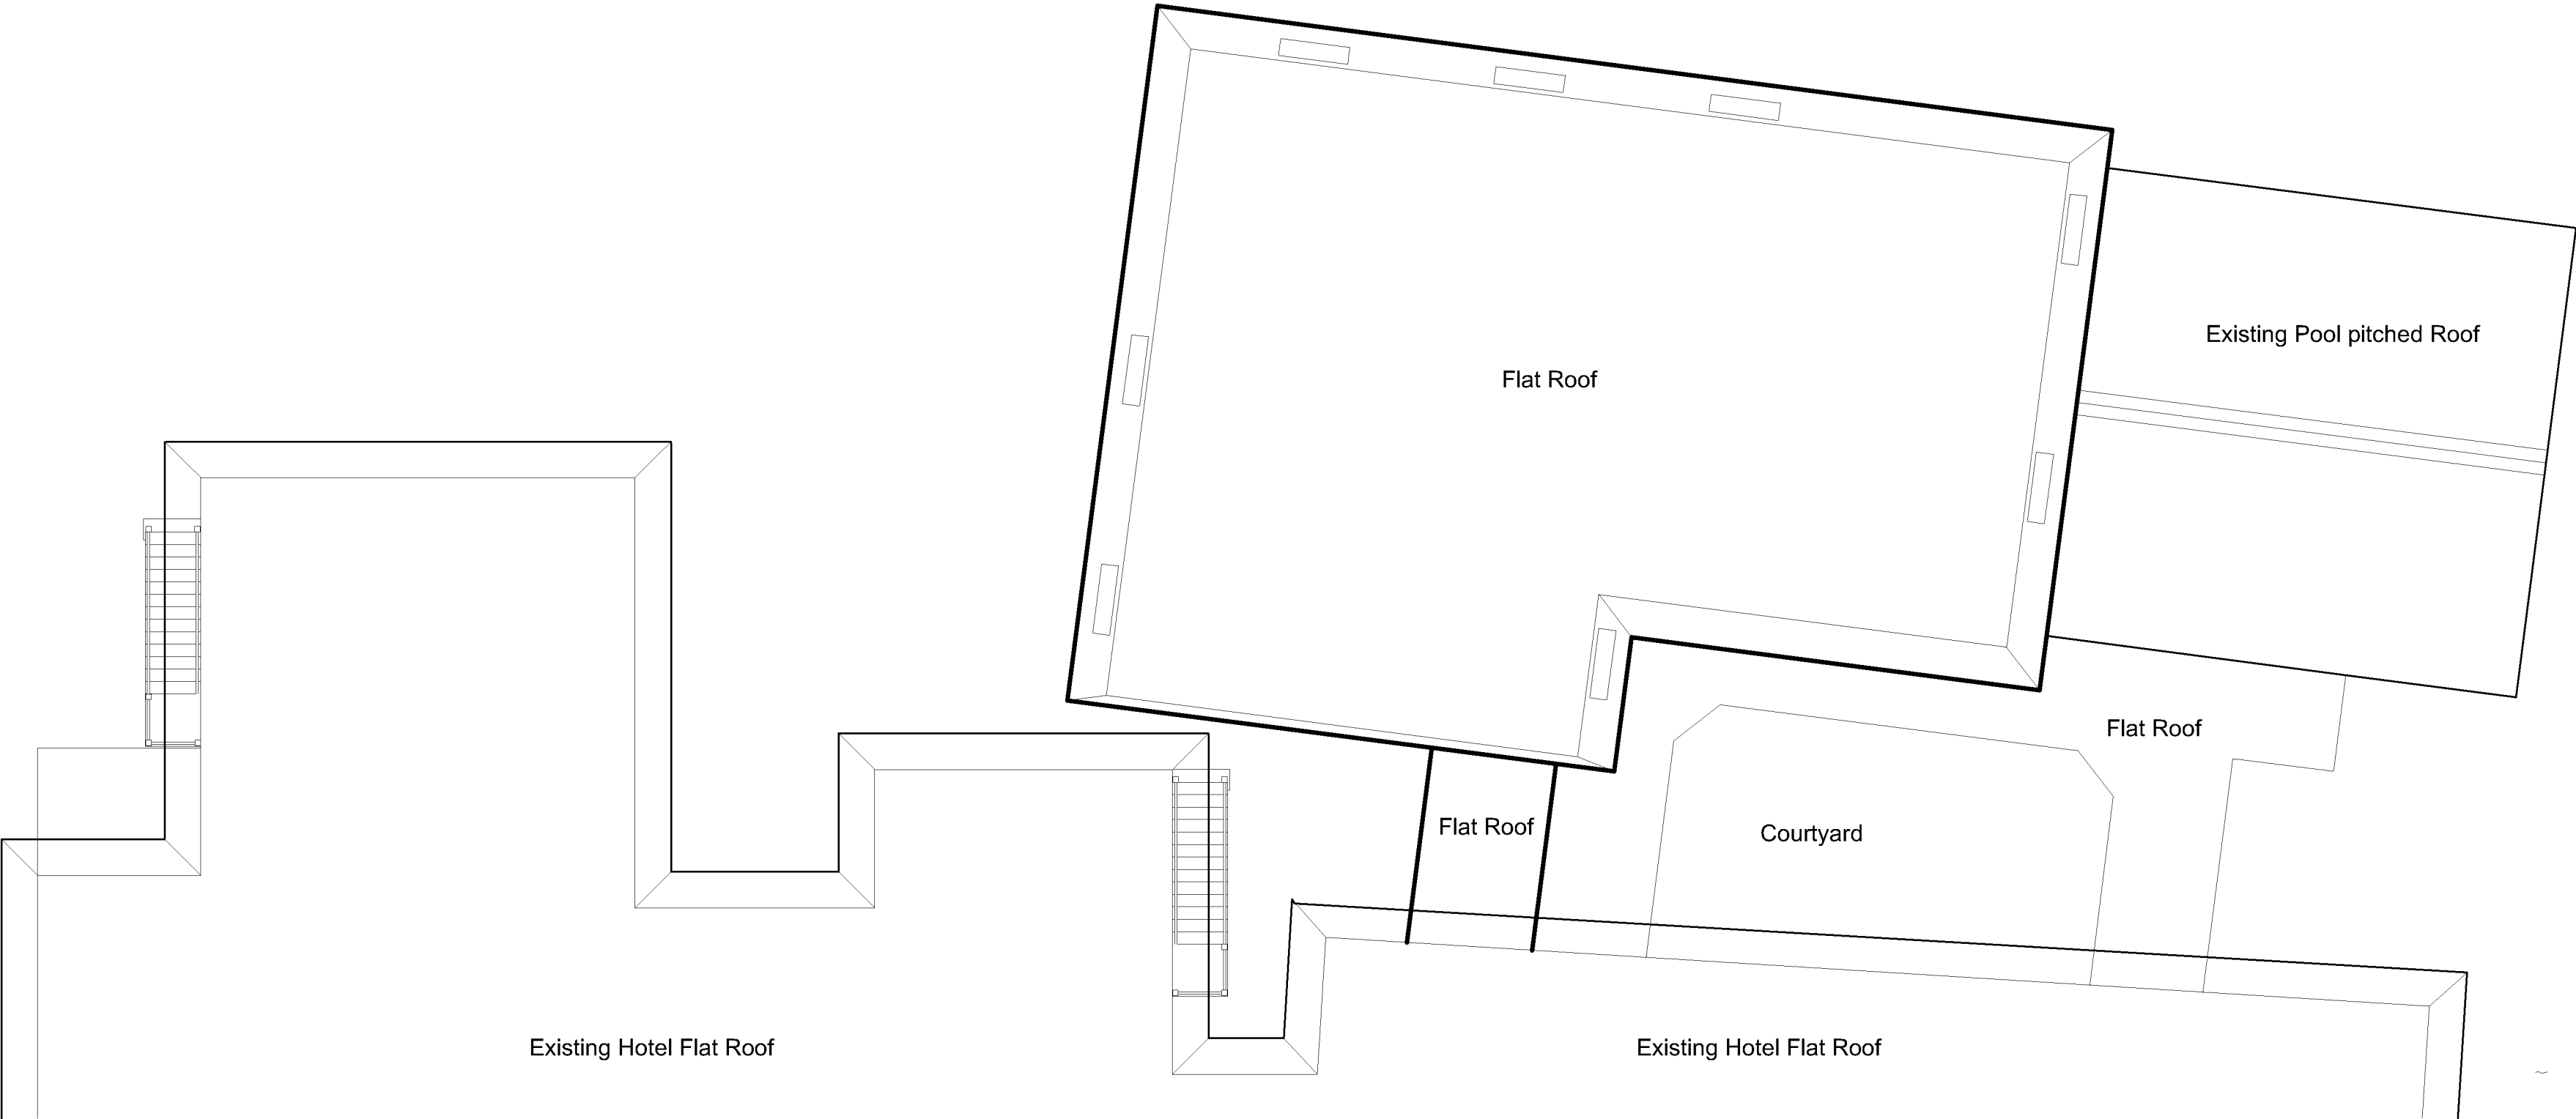

Proposed Roof Plan

