


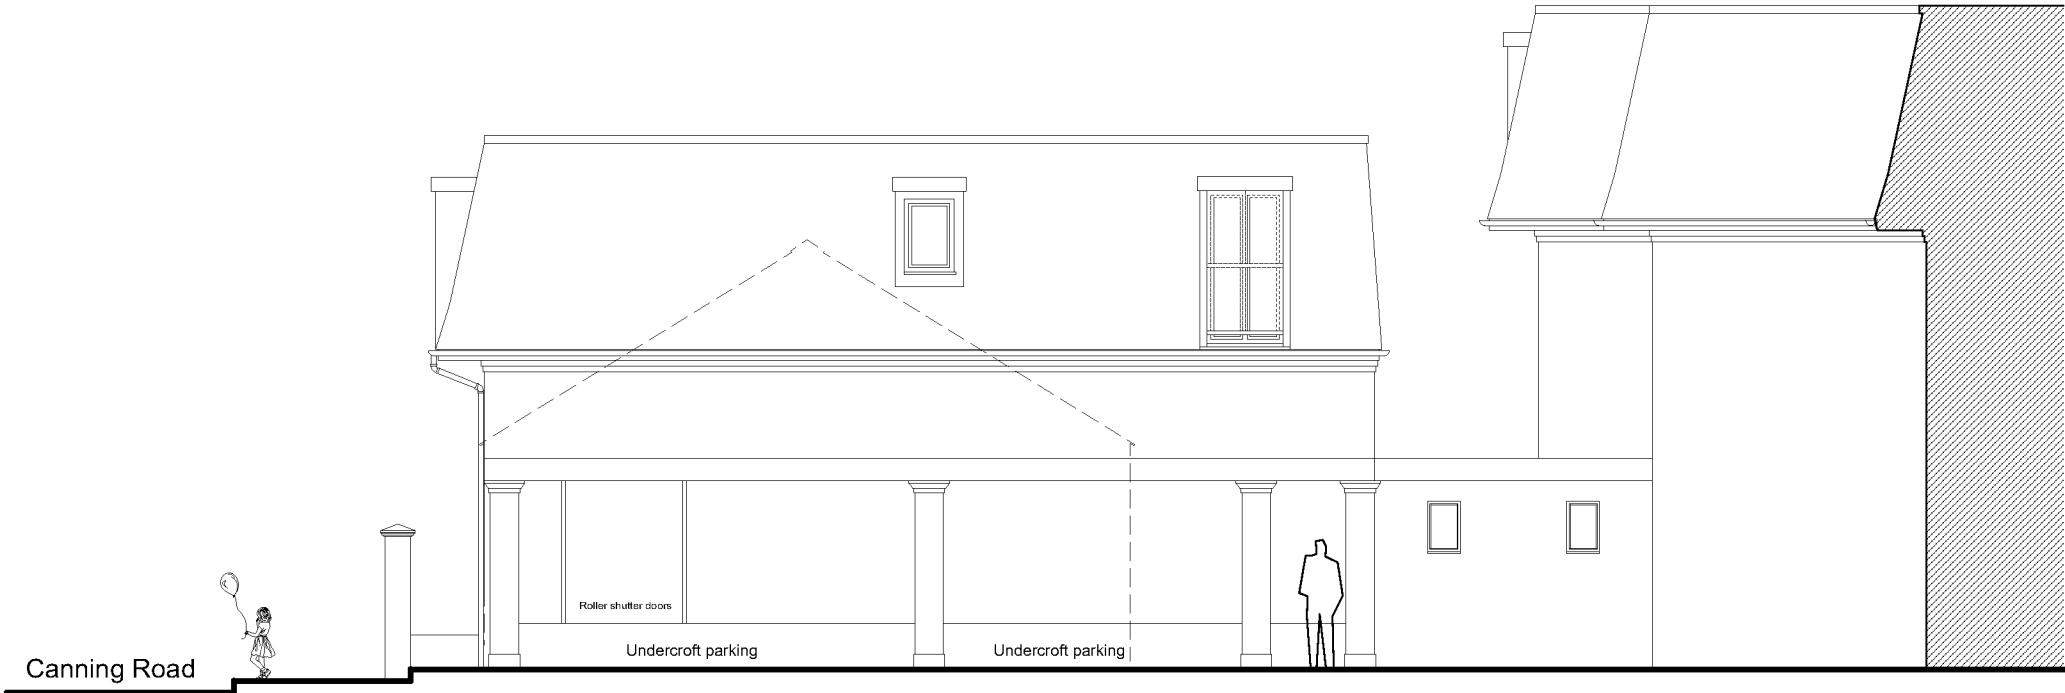

Main Hotel

Proposed West Elevation



Main Hotel

Proposed East Elevation

