



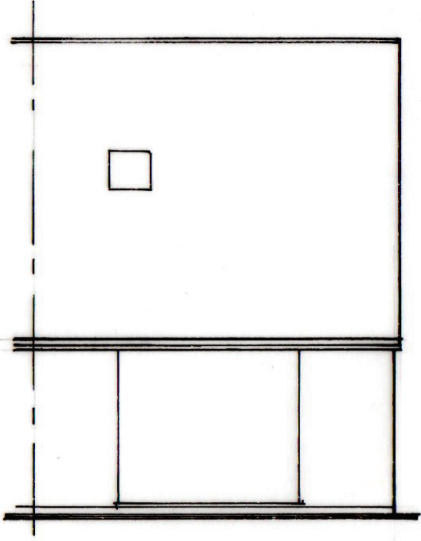

EXISTING SOUTH ELEVATION 1:100

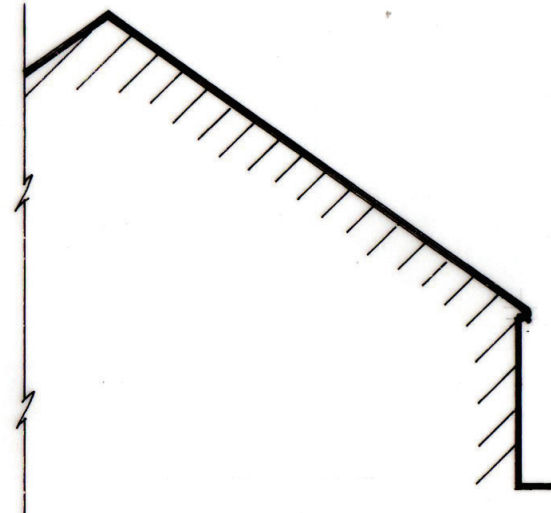


EXISTING EAST ELEVATION 1:100




EXISTING WEST ELEVATION 1:100




PROPOSED SOUTH ELEVATION 1:100

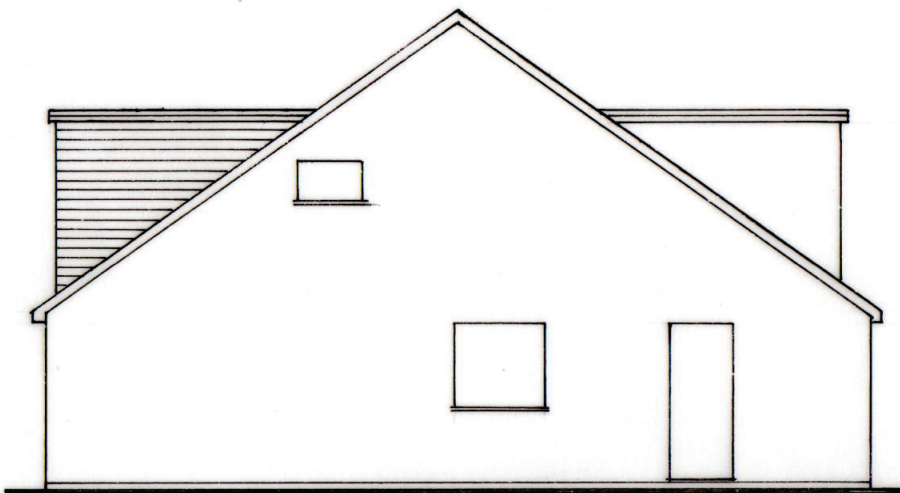


PROPOSED EAST ELEVATION 1:100

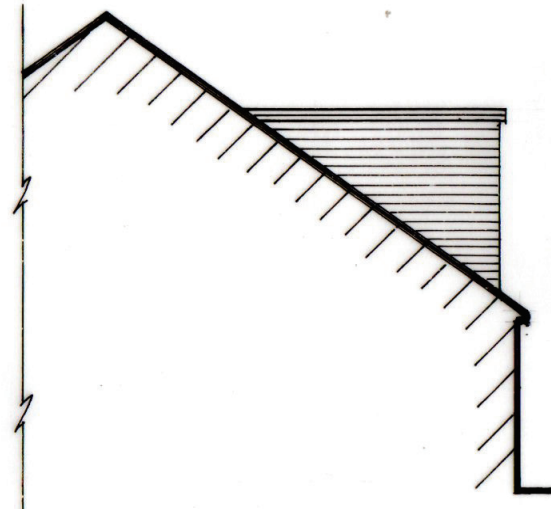

PROPOSED WEST ELEVATION 1:100

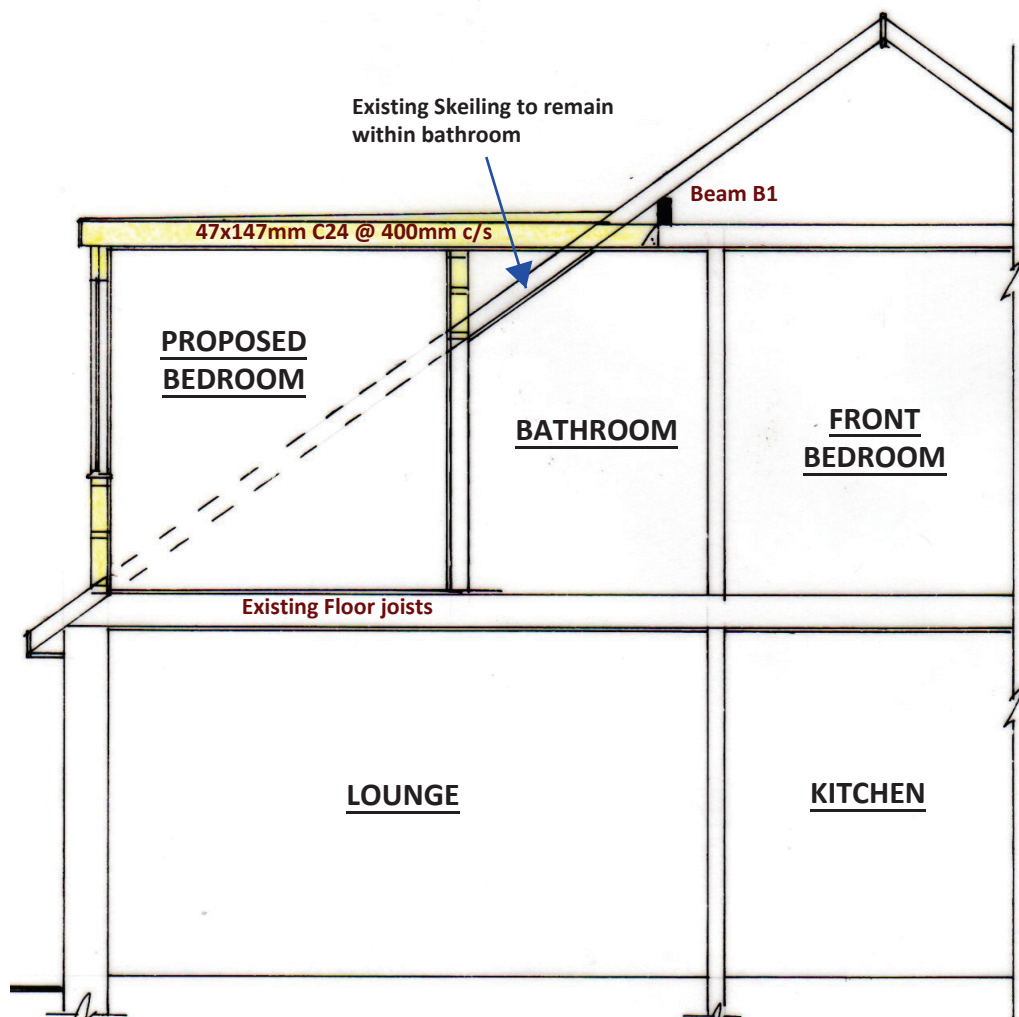

SECTION 1:50

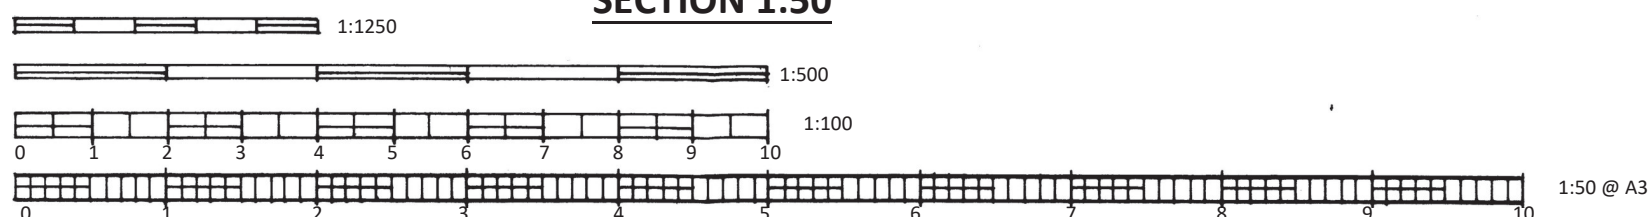

S.Barrett

C.Build E, CABE



Architectural, Structural & Party Wall Services.

bsbpartywalls@yahoo.co.uk

07974 715009

**1 SUNNYSIDE
COTTAGE, FLAX
MEAD, BOGNOR**

REAR DORMER

CLIENT: Premier (Baker)

DATE: 26.07.2021

DRWG No: BSB/21/890/2/A

A3