


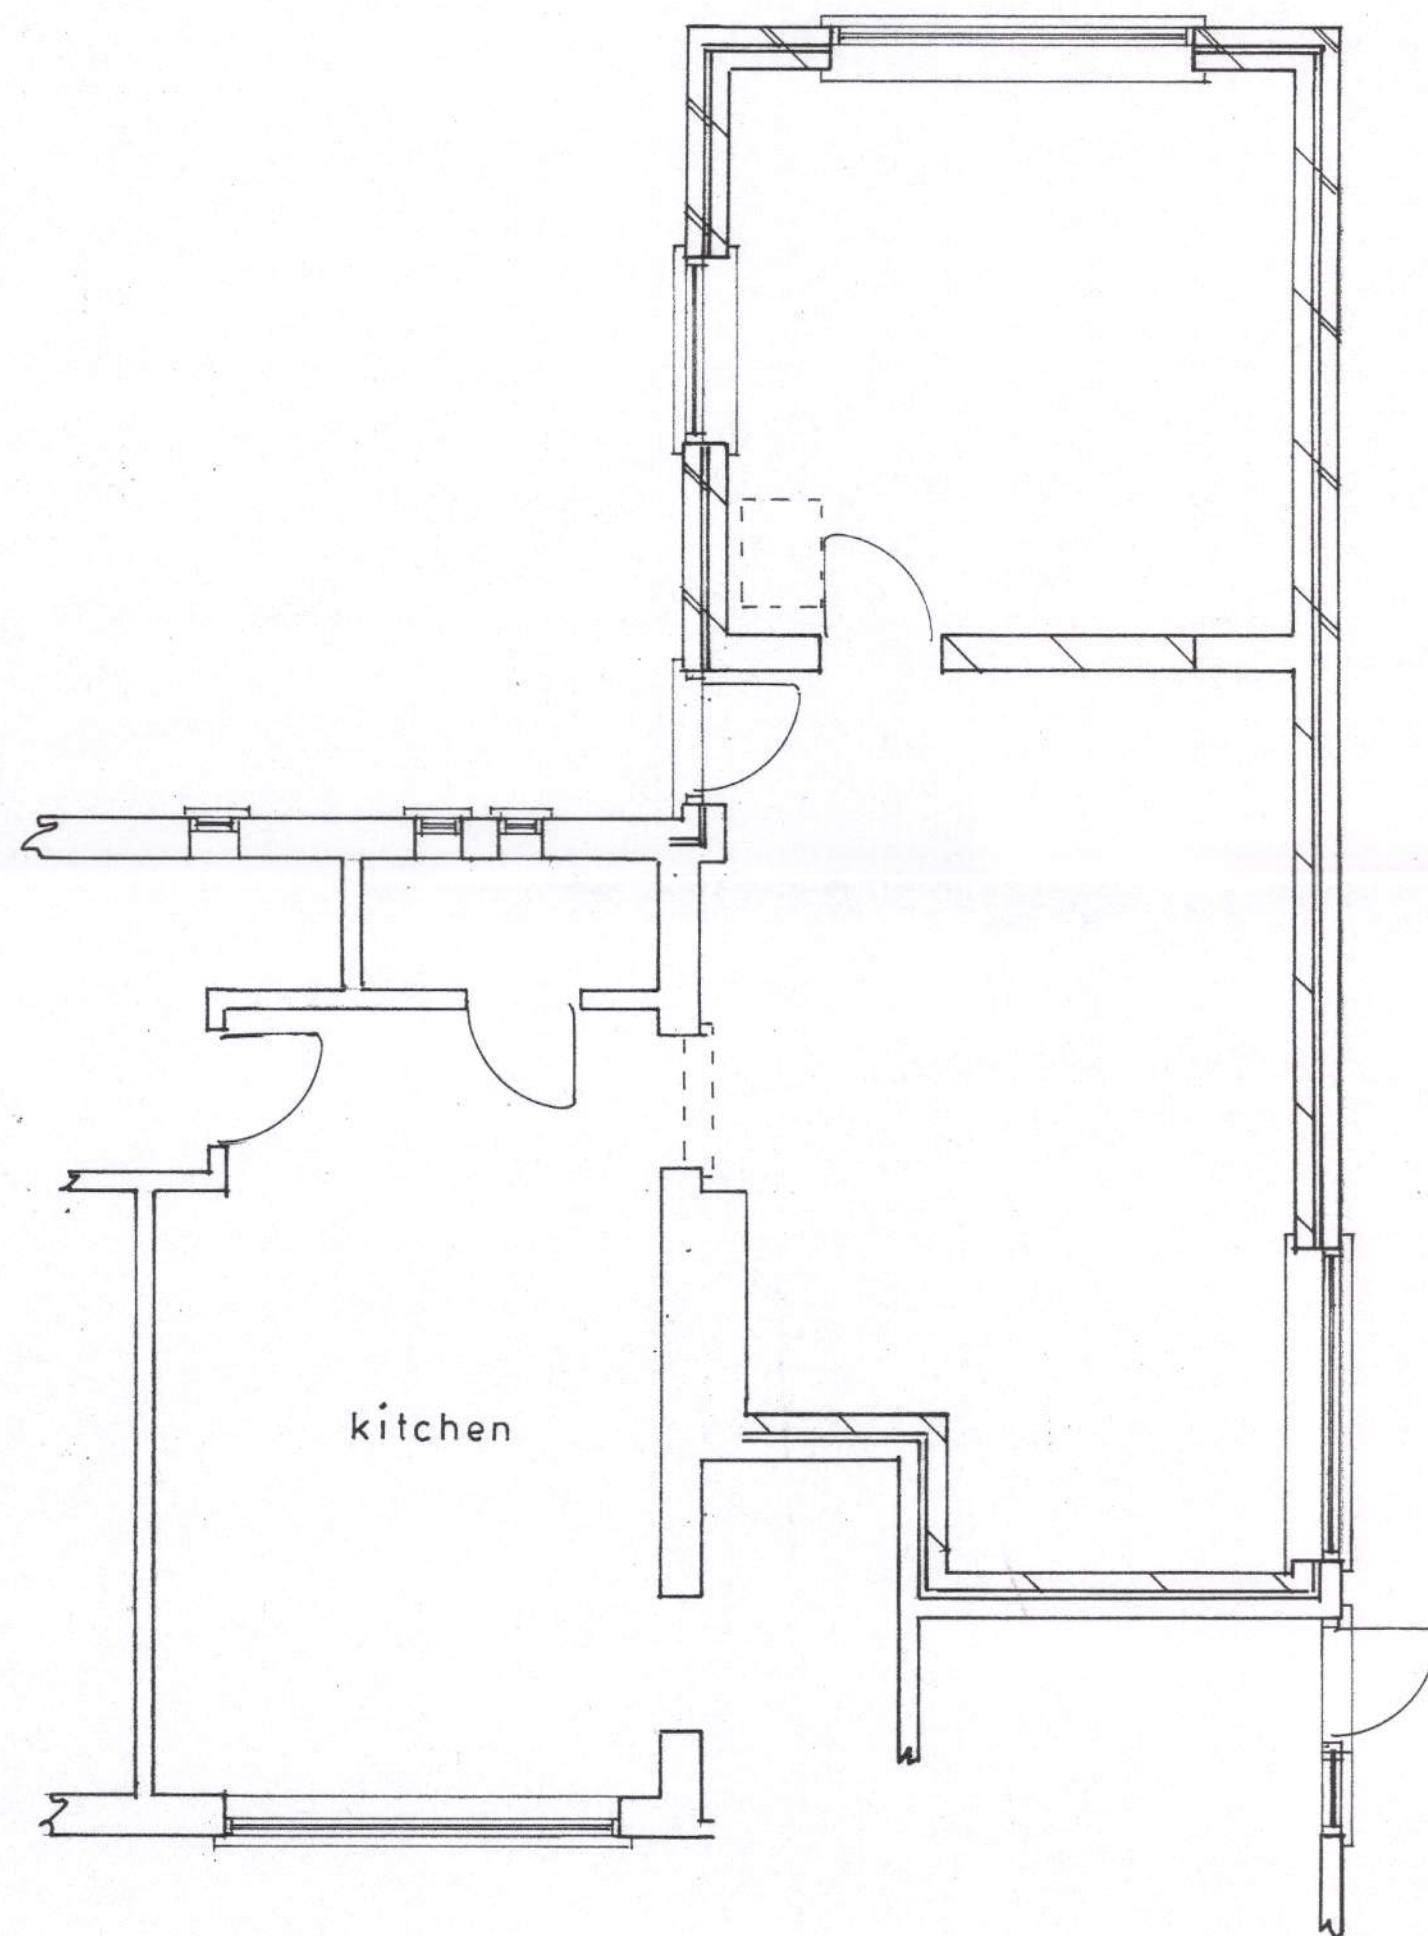

Plan
1 : 50

4000


BOUNDARY

Proposed

PROPOSED SINGLE STOREY EXTENSION AT 'GORIAN', THE LOOP, FELPHAM FOR MR. L. YOUNG



location plan
1 : 1250

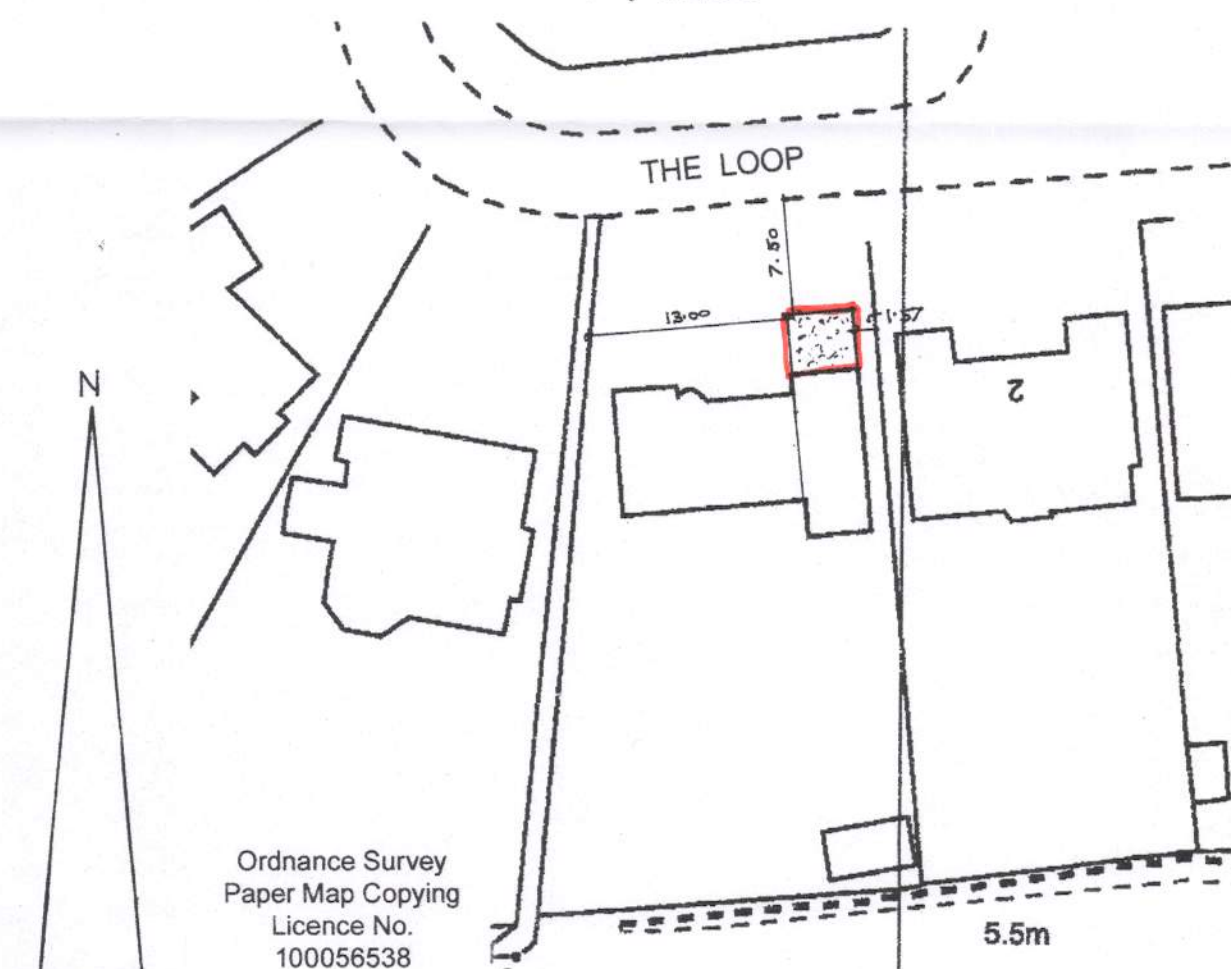

Ordinance Survey
Paper Map Copying
Licence No.
100056538

block plan
1 : 500

sheet 1 of 3

Bryan Butcher
Rainbow Cottage
Nyetimber Lane
Bognor Regis PO21 3JX
01243 266871
07973 233442
bryan.butcher@btinternet.com
www.bryanbutcher.com