


PHYSICAL SCALE IN METERS @ 1:100

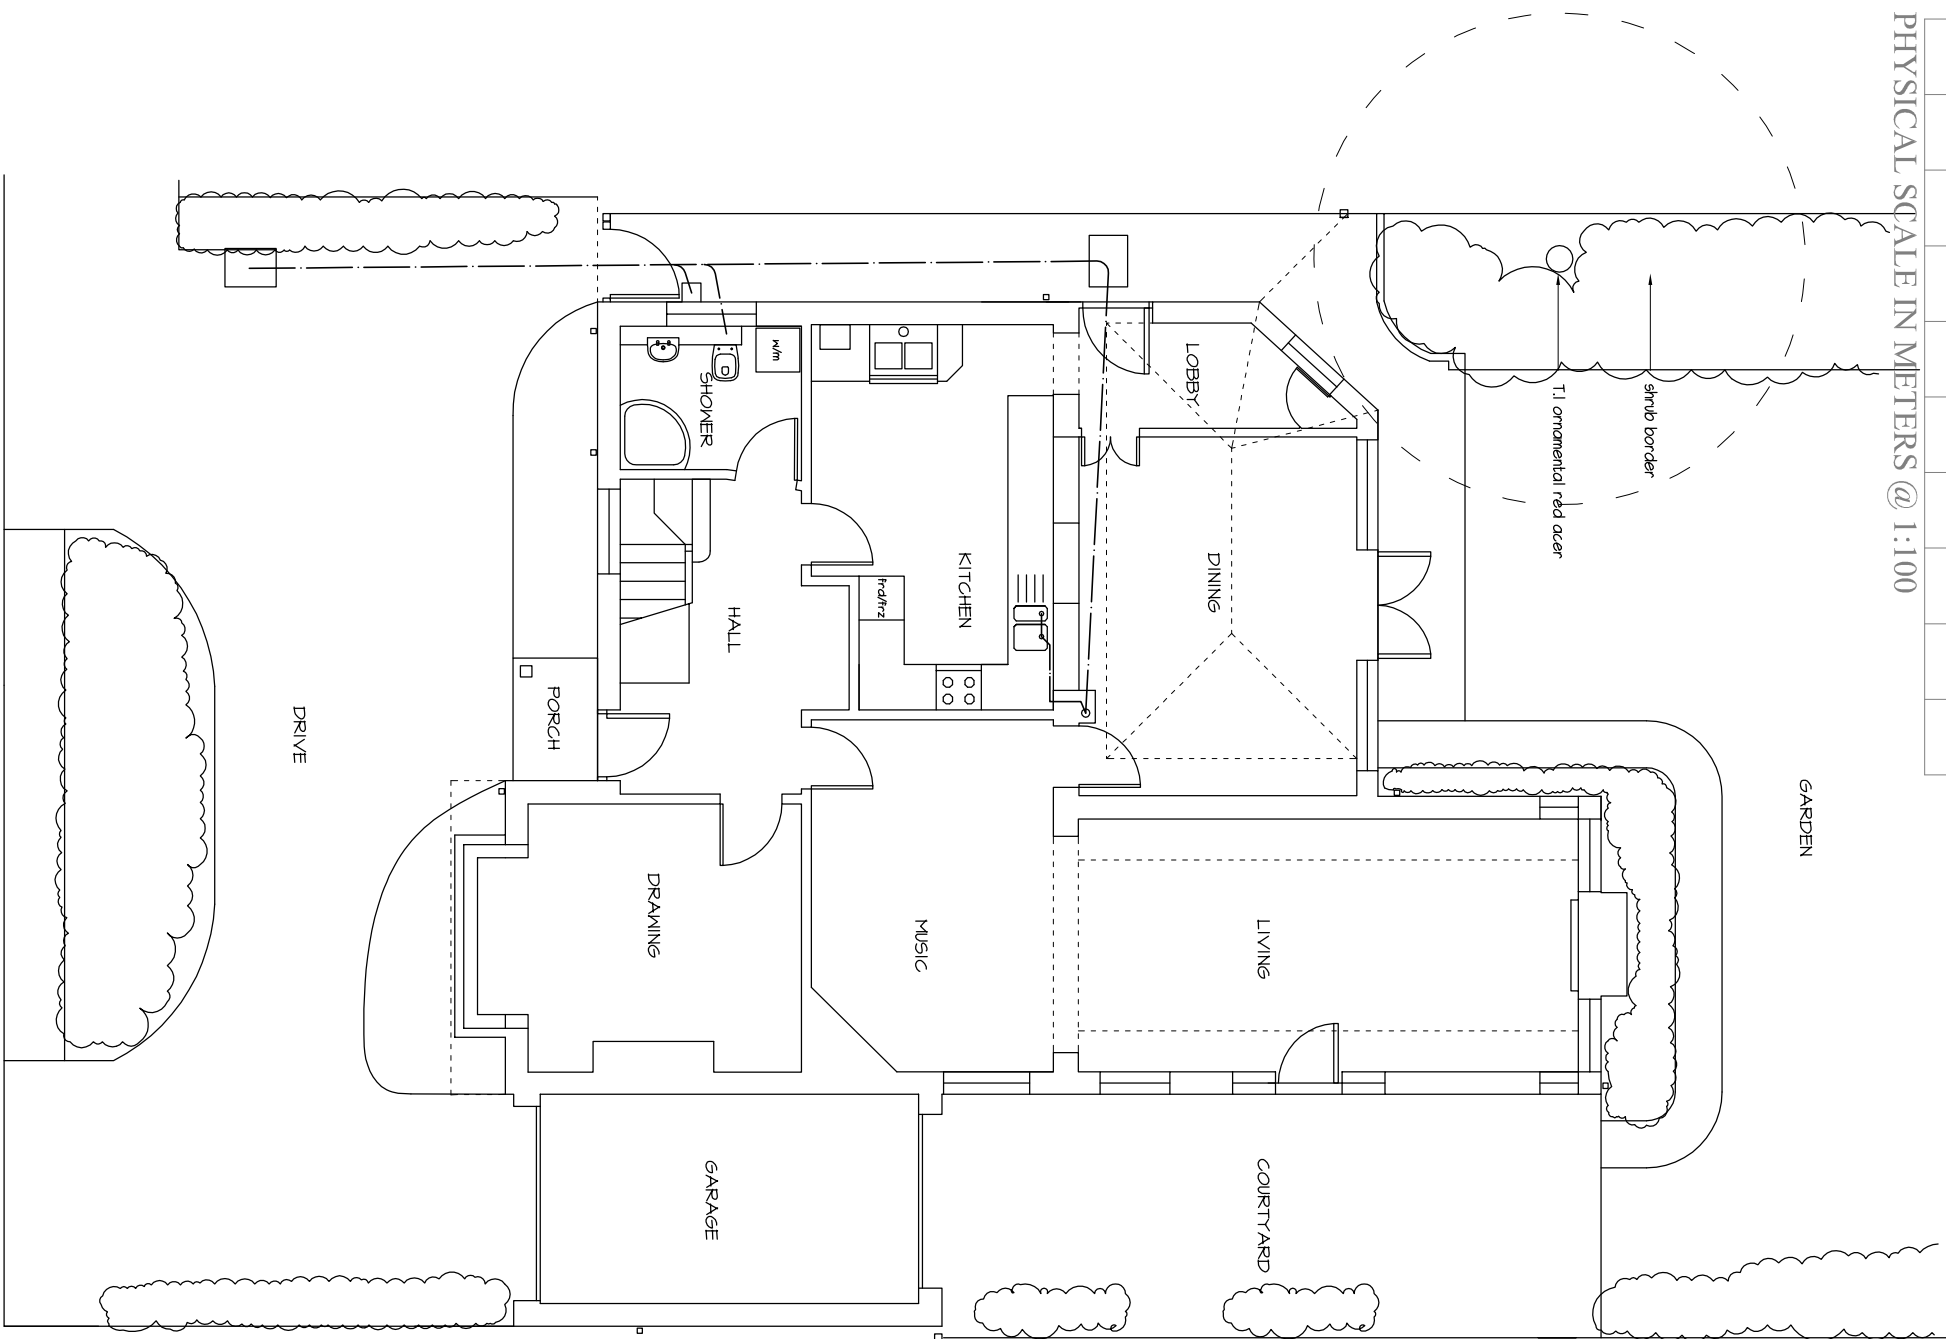


Existing Ground

EXISTING SURVEY - Gulls, 7 First Avenue, Felpham. PO22 7LG

NOTES:

This drawing has been produced solely for PLANNING/DESIGN.
Do not Scale from this Drawing except for planning purposes.
Any drainage shown is presumed and to be checked on site
before commencement of works.
This drawing is the copyright of MF Designs Ltd.

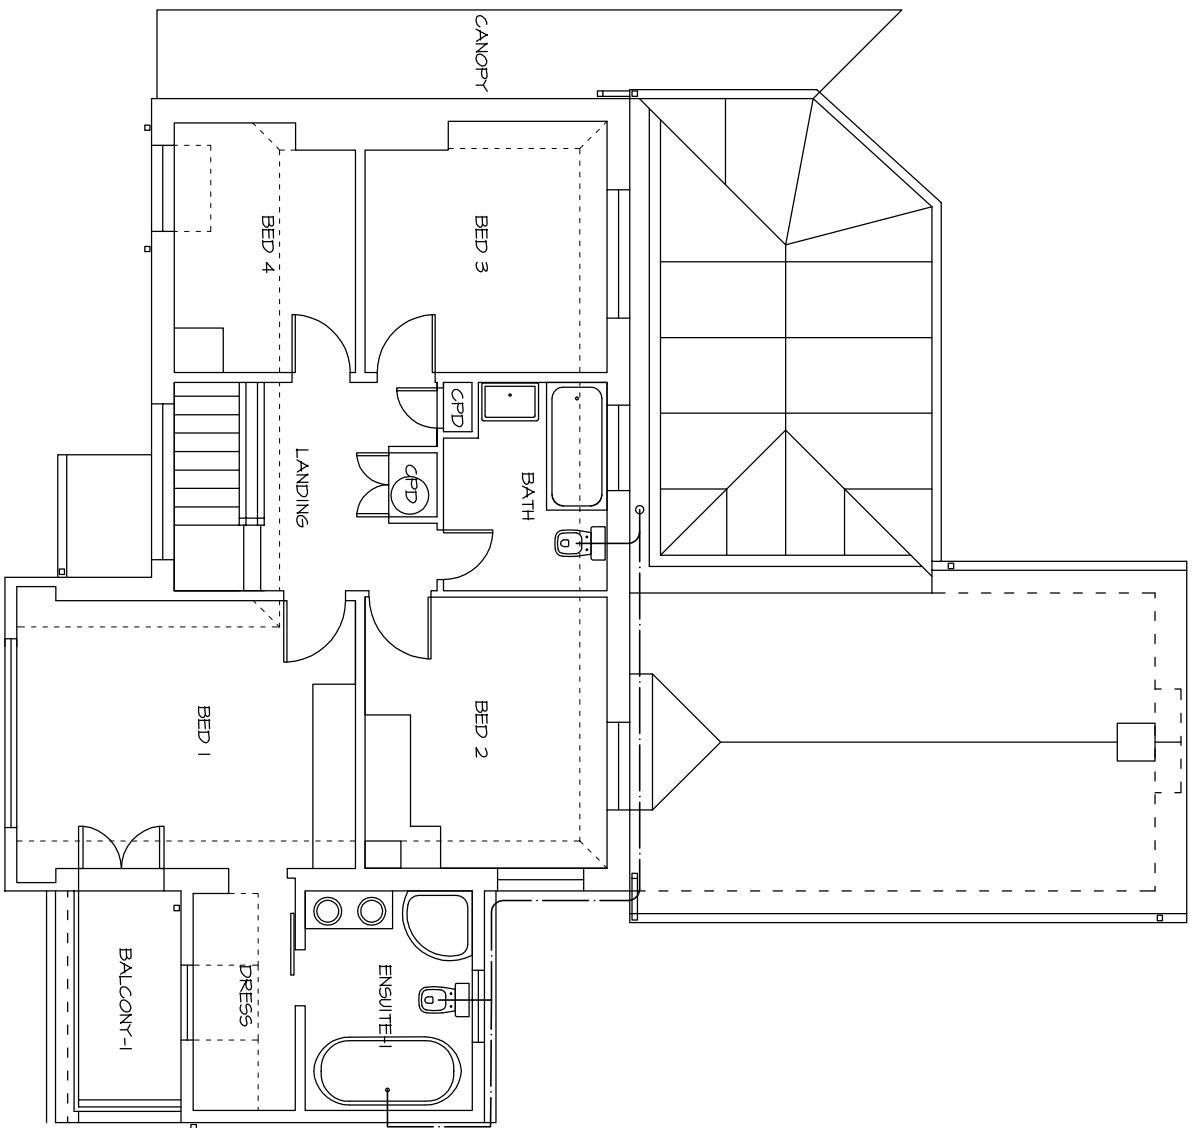

Existing First



mf designs ltd

Chartered Architects

36 Grove Road • Havant • Hampshire • PO9 1AR
Director: Martin Farrer RIBA • Co Registration No.4507379

t/f 02392 470967
e admin@midesigns.org.uk

Date: Aug 2020
Scale: 1:100

Job No: 3249
Drg No: EX_01

