


PHYSICAL SCALE IN METERS @ 1:1250

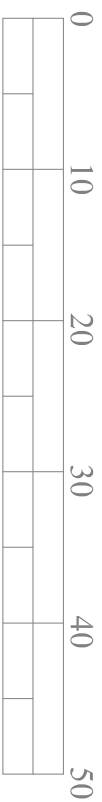

PHYSICAL SCALE IN METERS @ 1:500


NOTES:

This drawing has been produced solely for PLANNING/DESIGN.
Do not Scicle from this Drawing except for planning purposes.
Any draughting shown is presumed and to be checked on site
before commencement of works.
This drawing is the copyright of MF Designs Ltd.



Produced on 21 September 2020 from the Ordnance Survey National Geographic Database and incorporating surveyed revision available at this date.
This map shows the area bounded by 495783.99666 495783.99766 495883.99766 495883.99666.
Reproduction in whole or part is prohibited without the prior permission of Ordnance Survey.
Crown copyright © 2020. Supplied by copula ltd trading as MapLinkingsMaps.com a licensed Ordnance Survey partner (100054135).
Data licensed for 1 year, expiring 31 September 2021. Unique plan reference vic509934.659161

Location

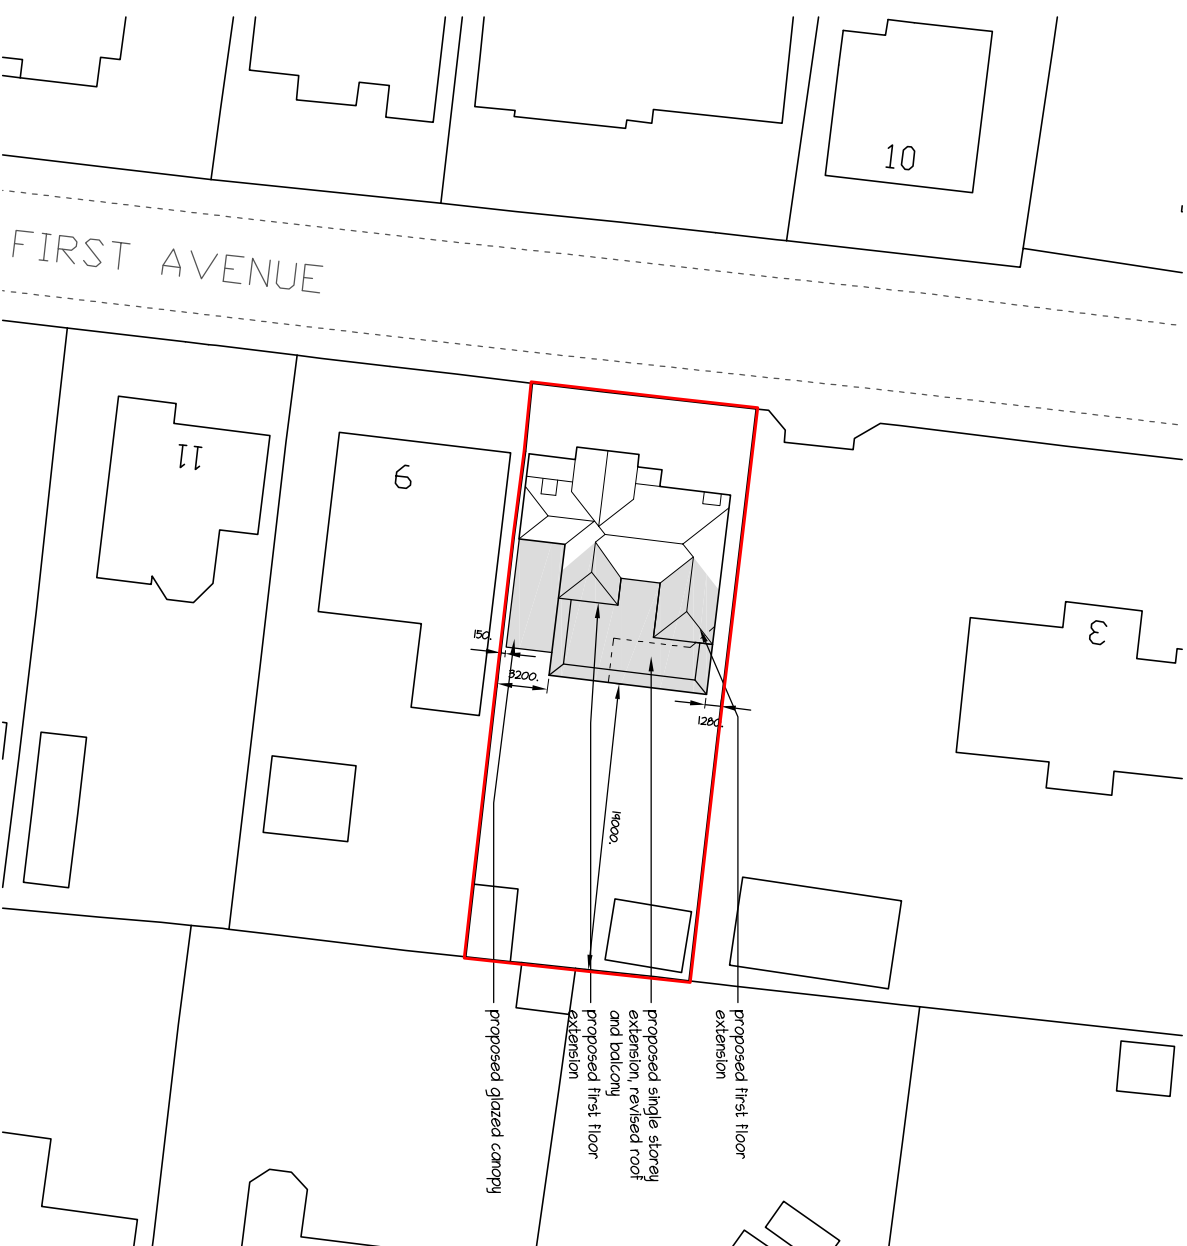

Block

A: 19/10/2020 - dimensions to boundaries to extension

mf designs ltd

Chartered Architects

36 Grove Road • Havant • Hampshire • PO9 1AR
Director: Martin Farrer RIBA • Co Registration No.4507379

t/f 02392 470967
e admin@mtdesigns.org.uk

Date: Sep 2020
Scale: 1:1250/500

Job No: 3249
Drg No: P_03 A