
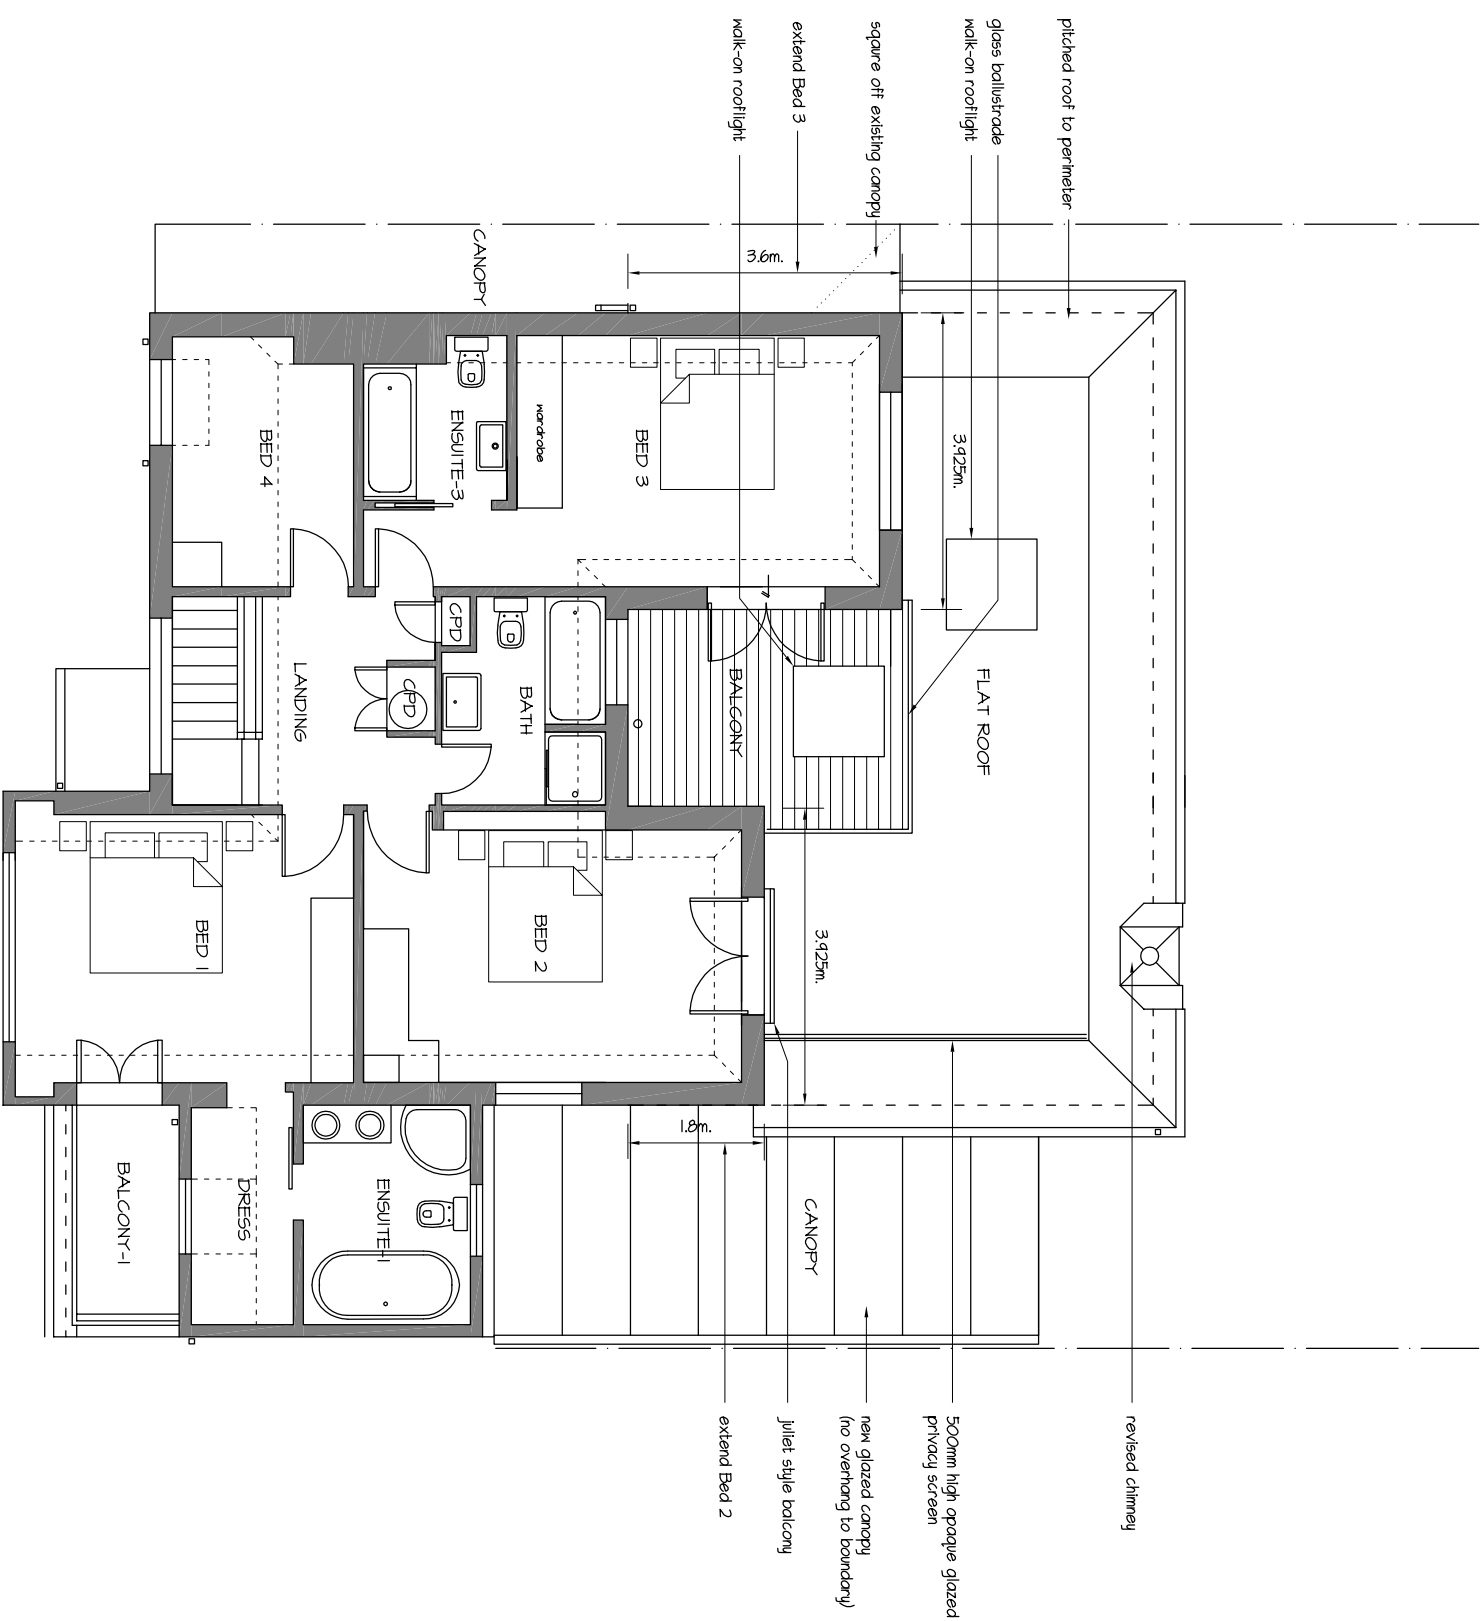


PHYSICAL SCALE IN METERS @ 1:100

NOTES:
This drawing has been produced solely for PLANNING/DESIGN.
Do not Scale from this Drawing except for planning purposes.
Any drainage shown is presumed and to be checked on site
before commencement of works.
This drawing is the copyright of MF Designs Ltd.

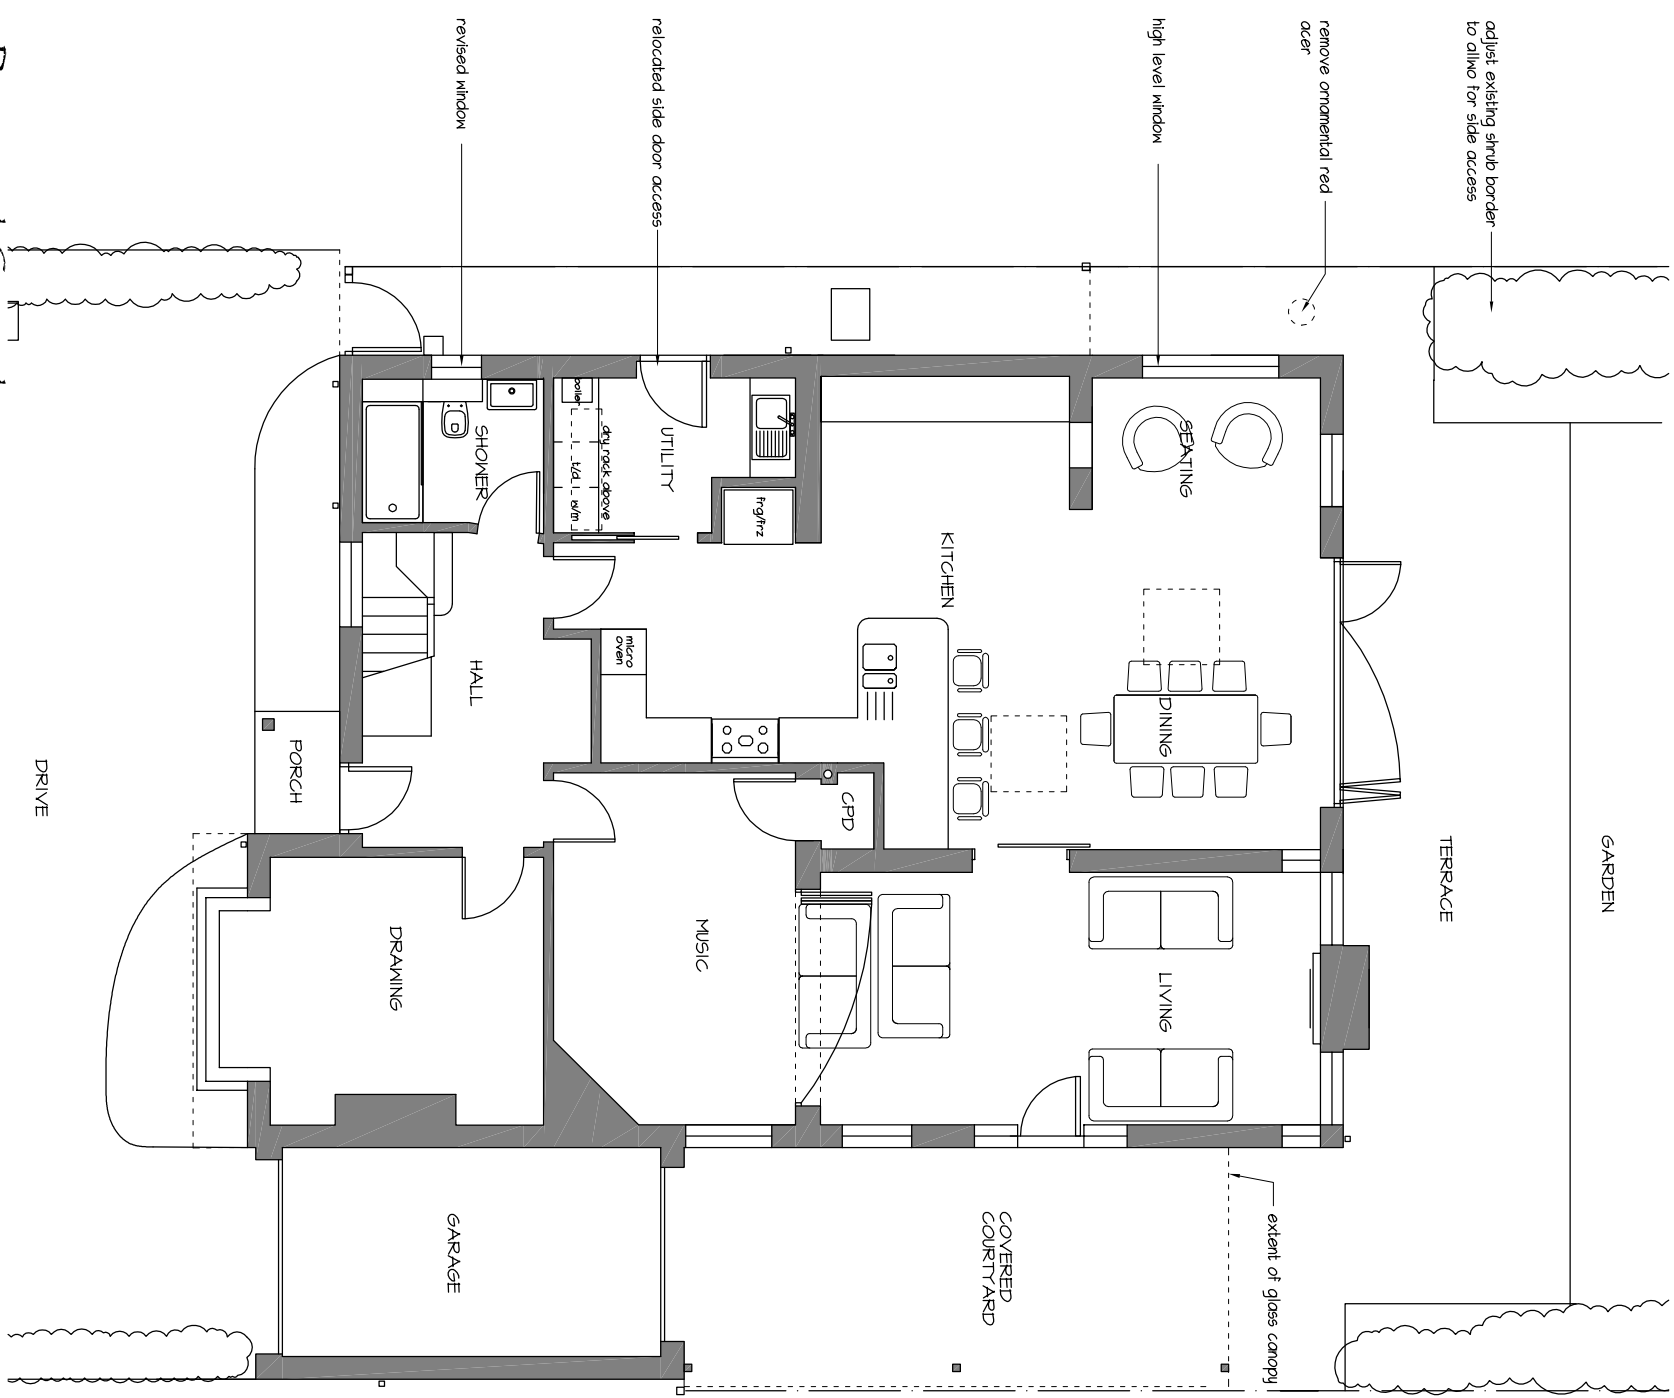

EXTENSION & ALTERATIONS - Gulls, 7 First Avenue, Felpham. PO22 7LG

mf designs ltd

Chartered Architects

36 Grove Road • Havant • Hampshire • PO9 1AR
Director: Martin Farrer RIBA • Co Registration No.4507379

Date: Sep 2020
Scale: 1:100

U/I 02392 470967
e admin@mfdesigns.org.uk

Job No: 3249
Dwg No: P_01 A

ARUN DISTRICT COUNCIL FP/182/20/HH