




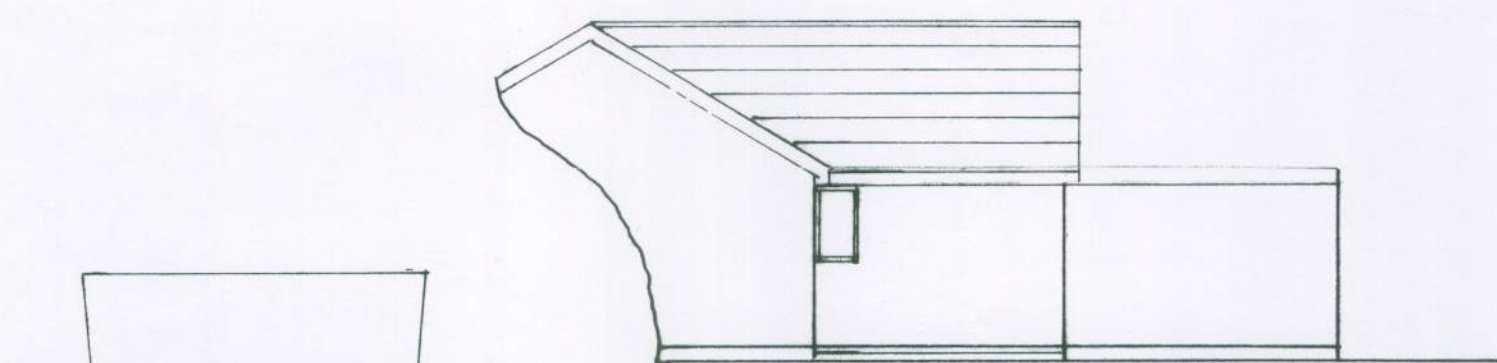


north

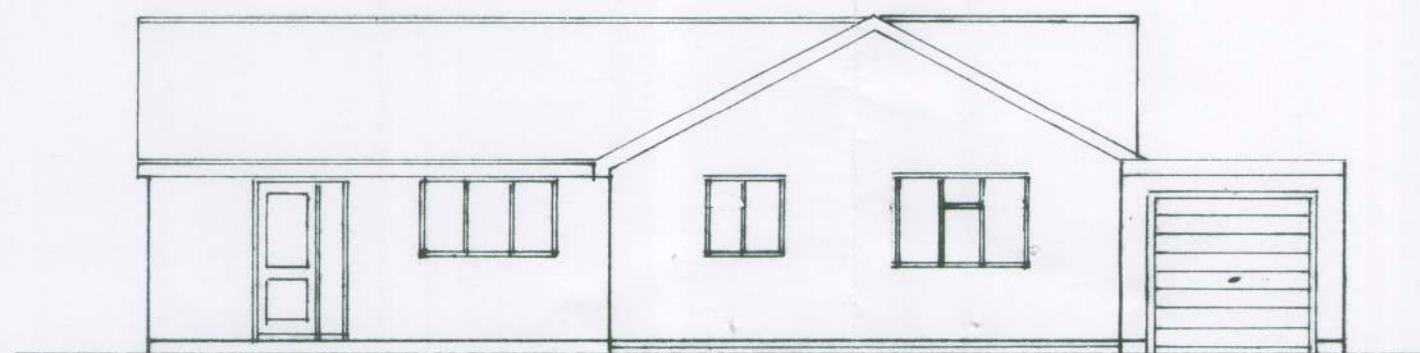


west
1 : 100

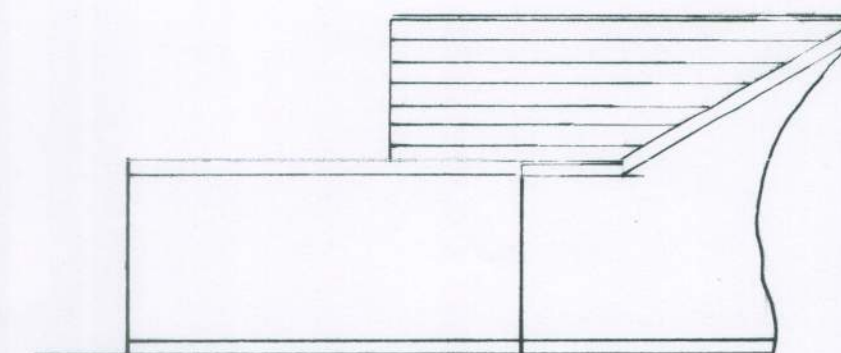

south

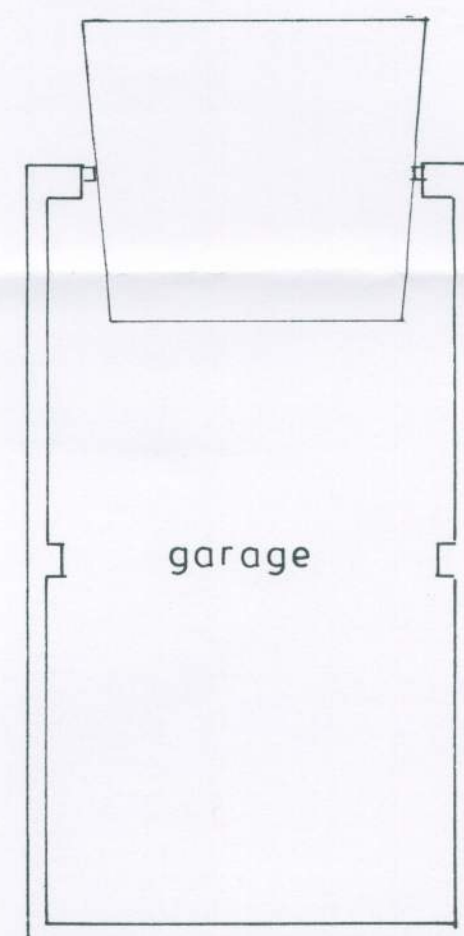


garage

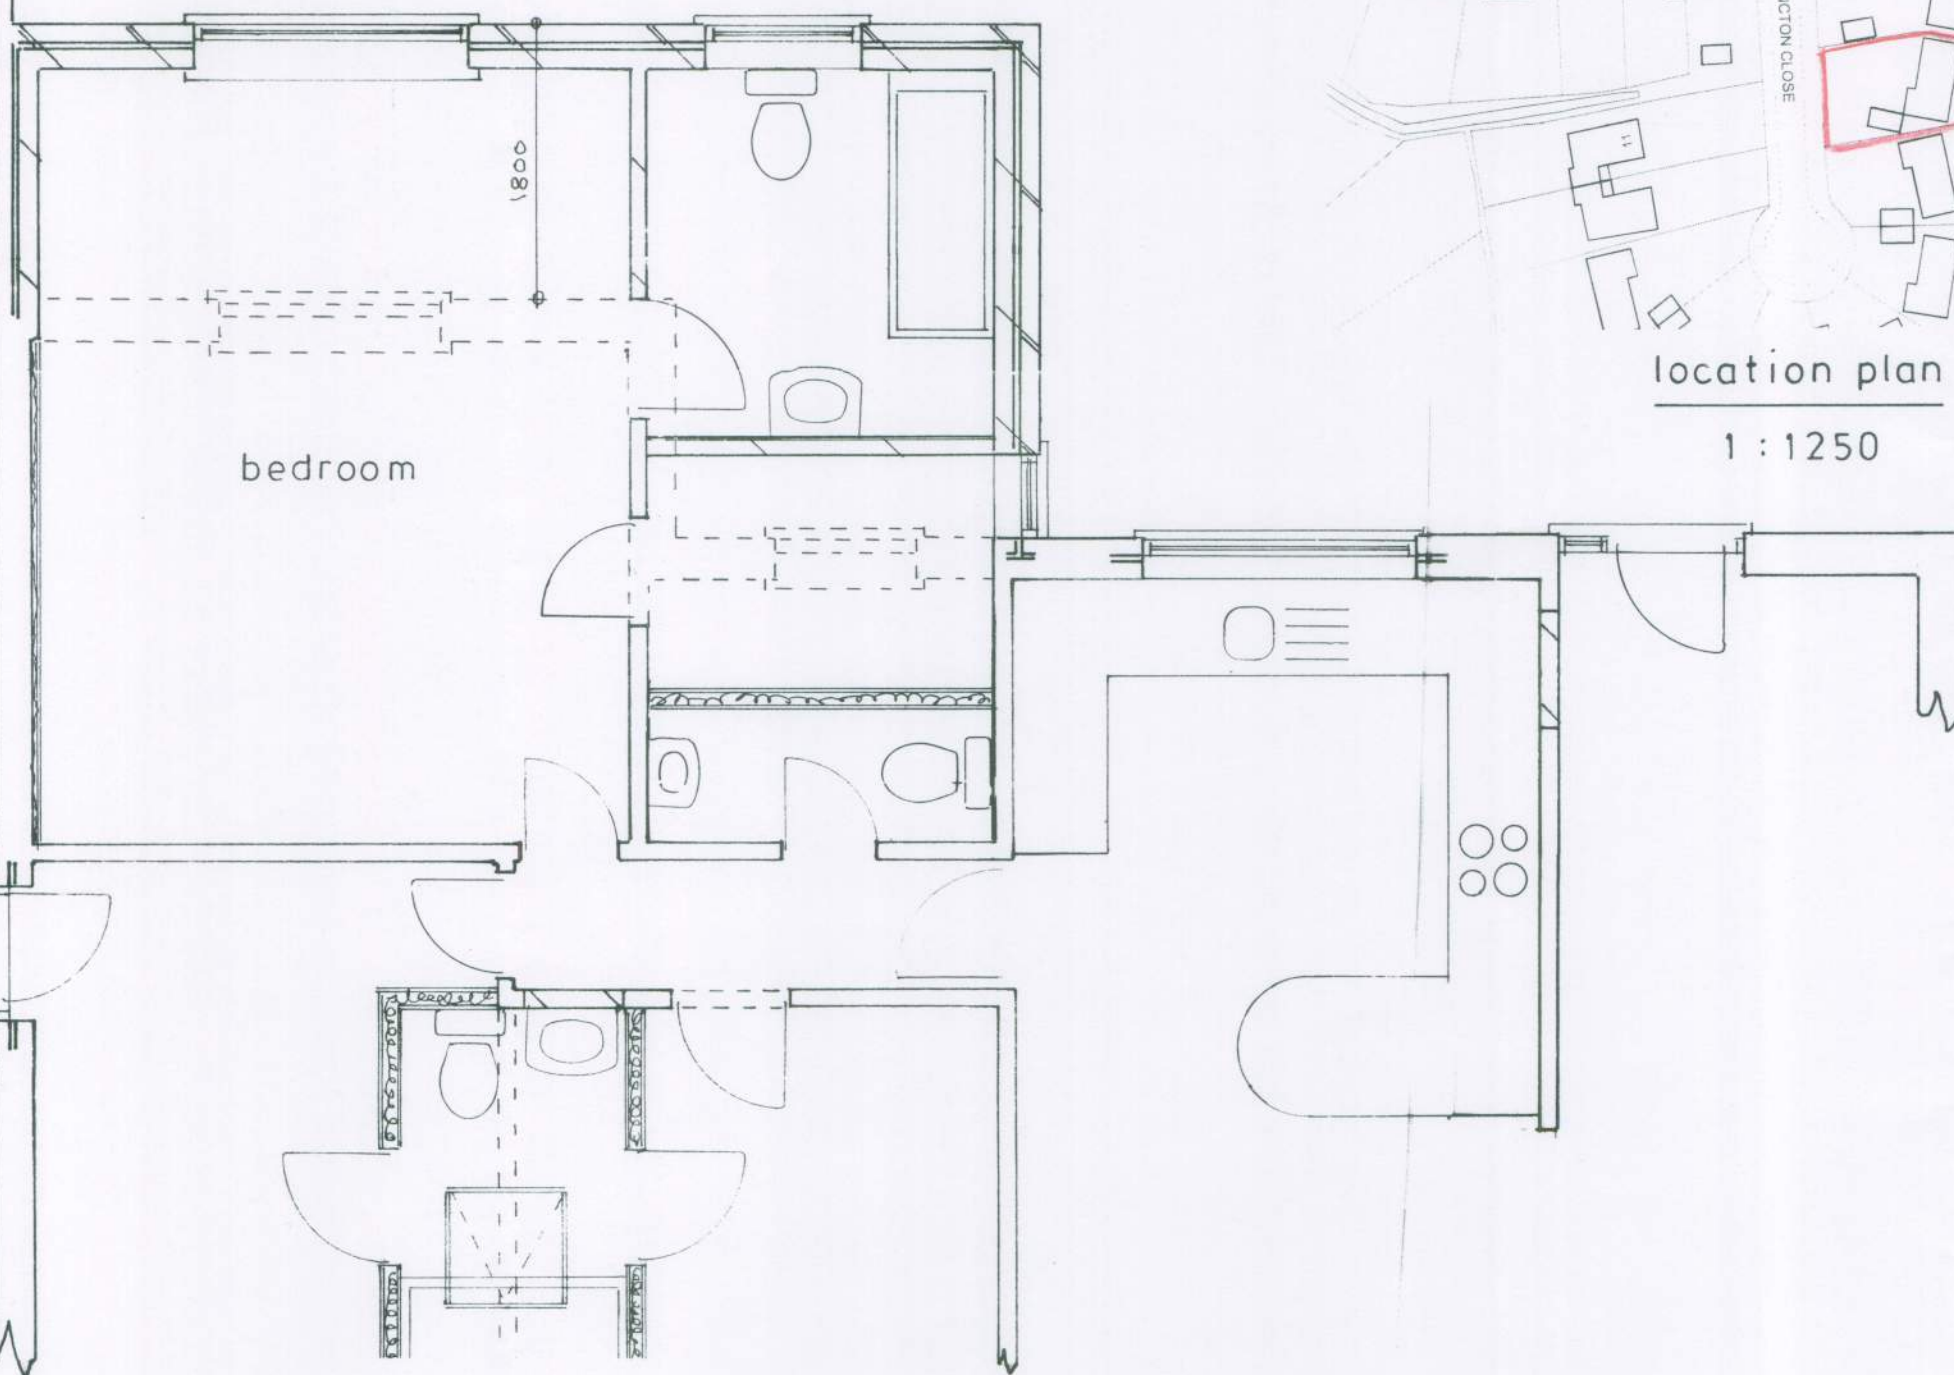

bedroom



location plan
1 : 1250

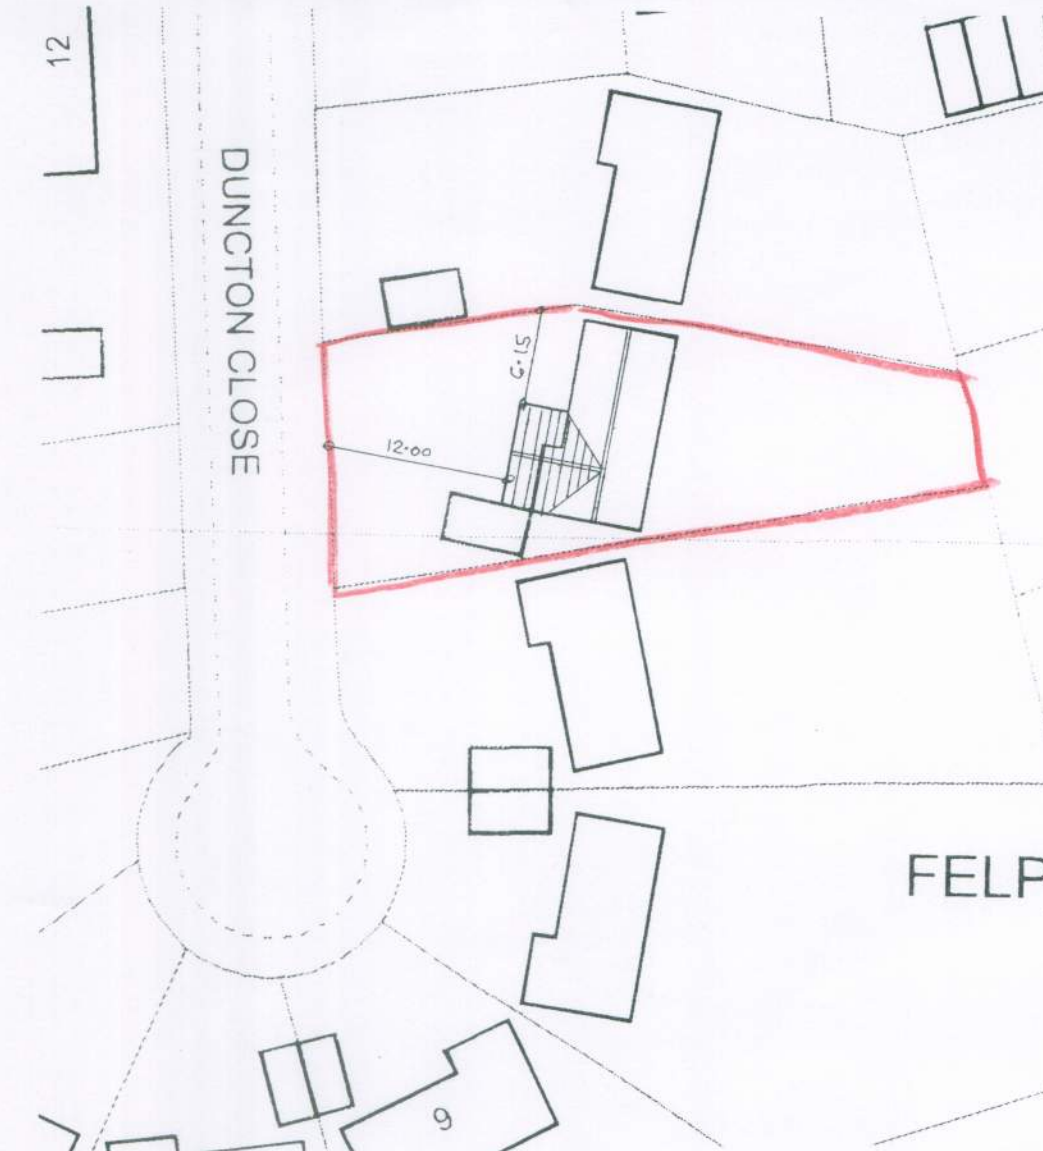

block plan
1 : 500

Plan

1 : 50

Proposed

PROPOSED SINGLE STOREY EXTENSION AT 3, DUNCTON CLOSE, FELPHAM FOR MRS. S. WILKES.

sheet 1 of 2

Bryan Butcher
Rainbow Cottage
Nyetimber Lane
Bognor Regis PO21 3JX
01243 266871
07973 233442
bryan.butcher@btinternet.com
www.bryanbutcher.com