


north

west

south


1 : 100

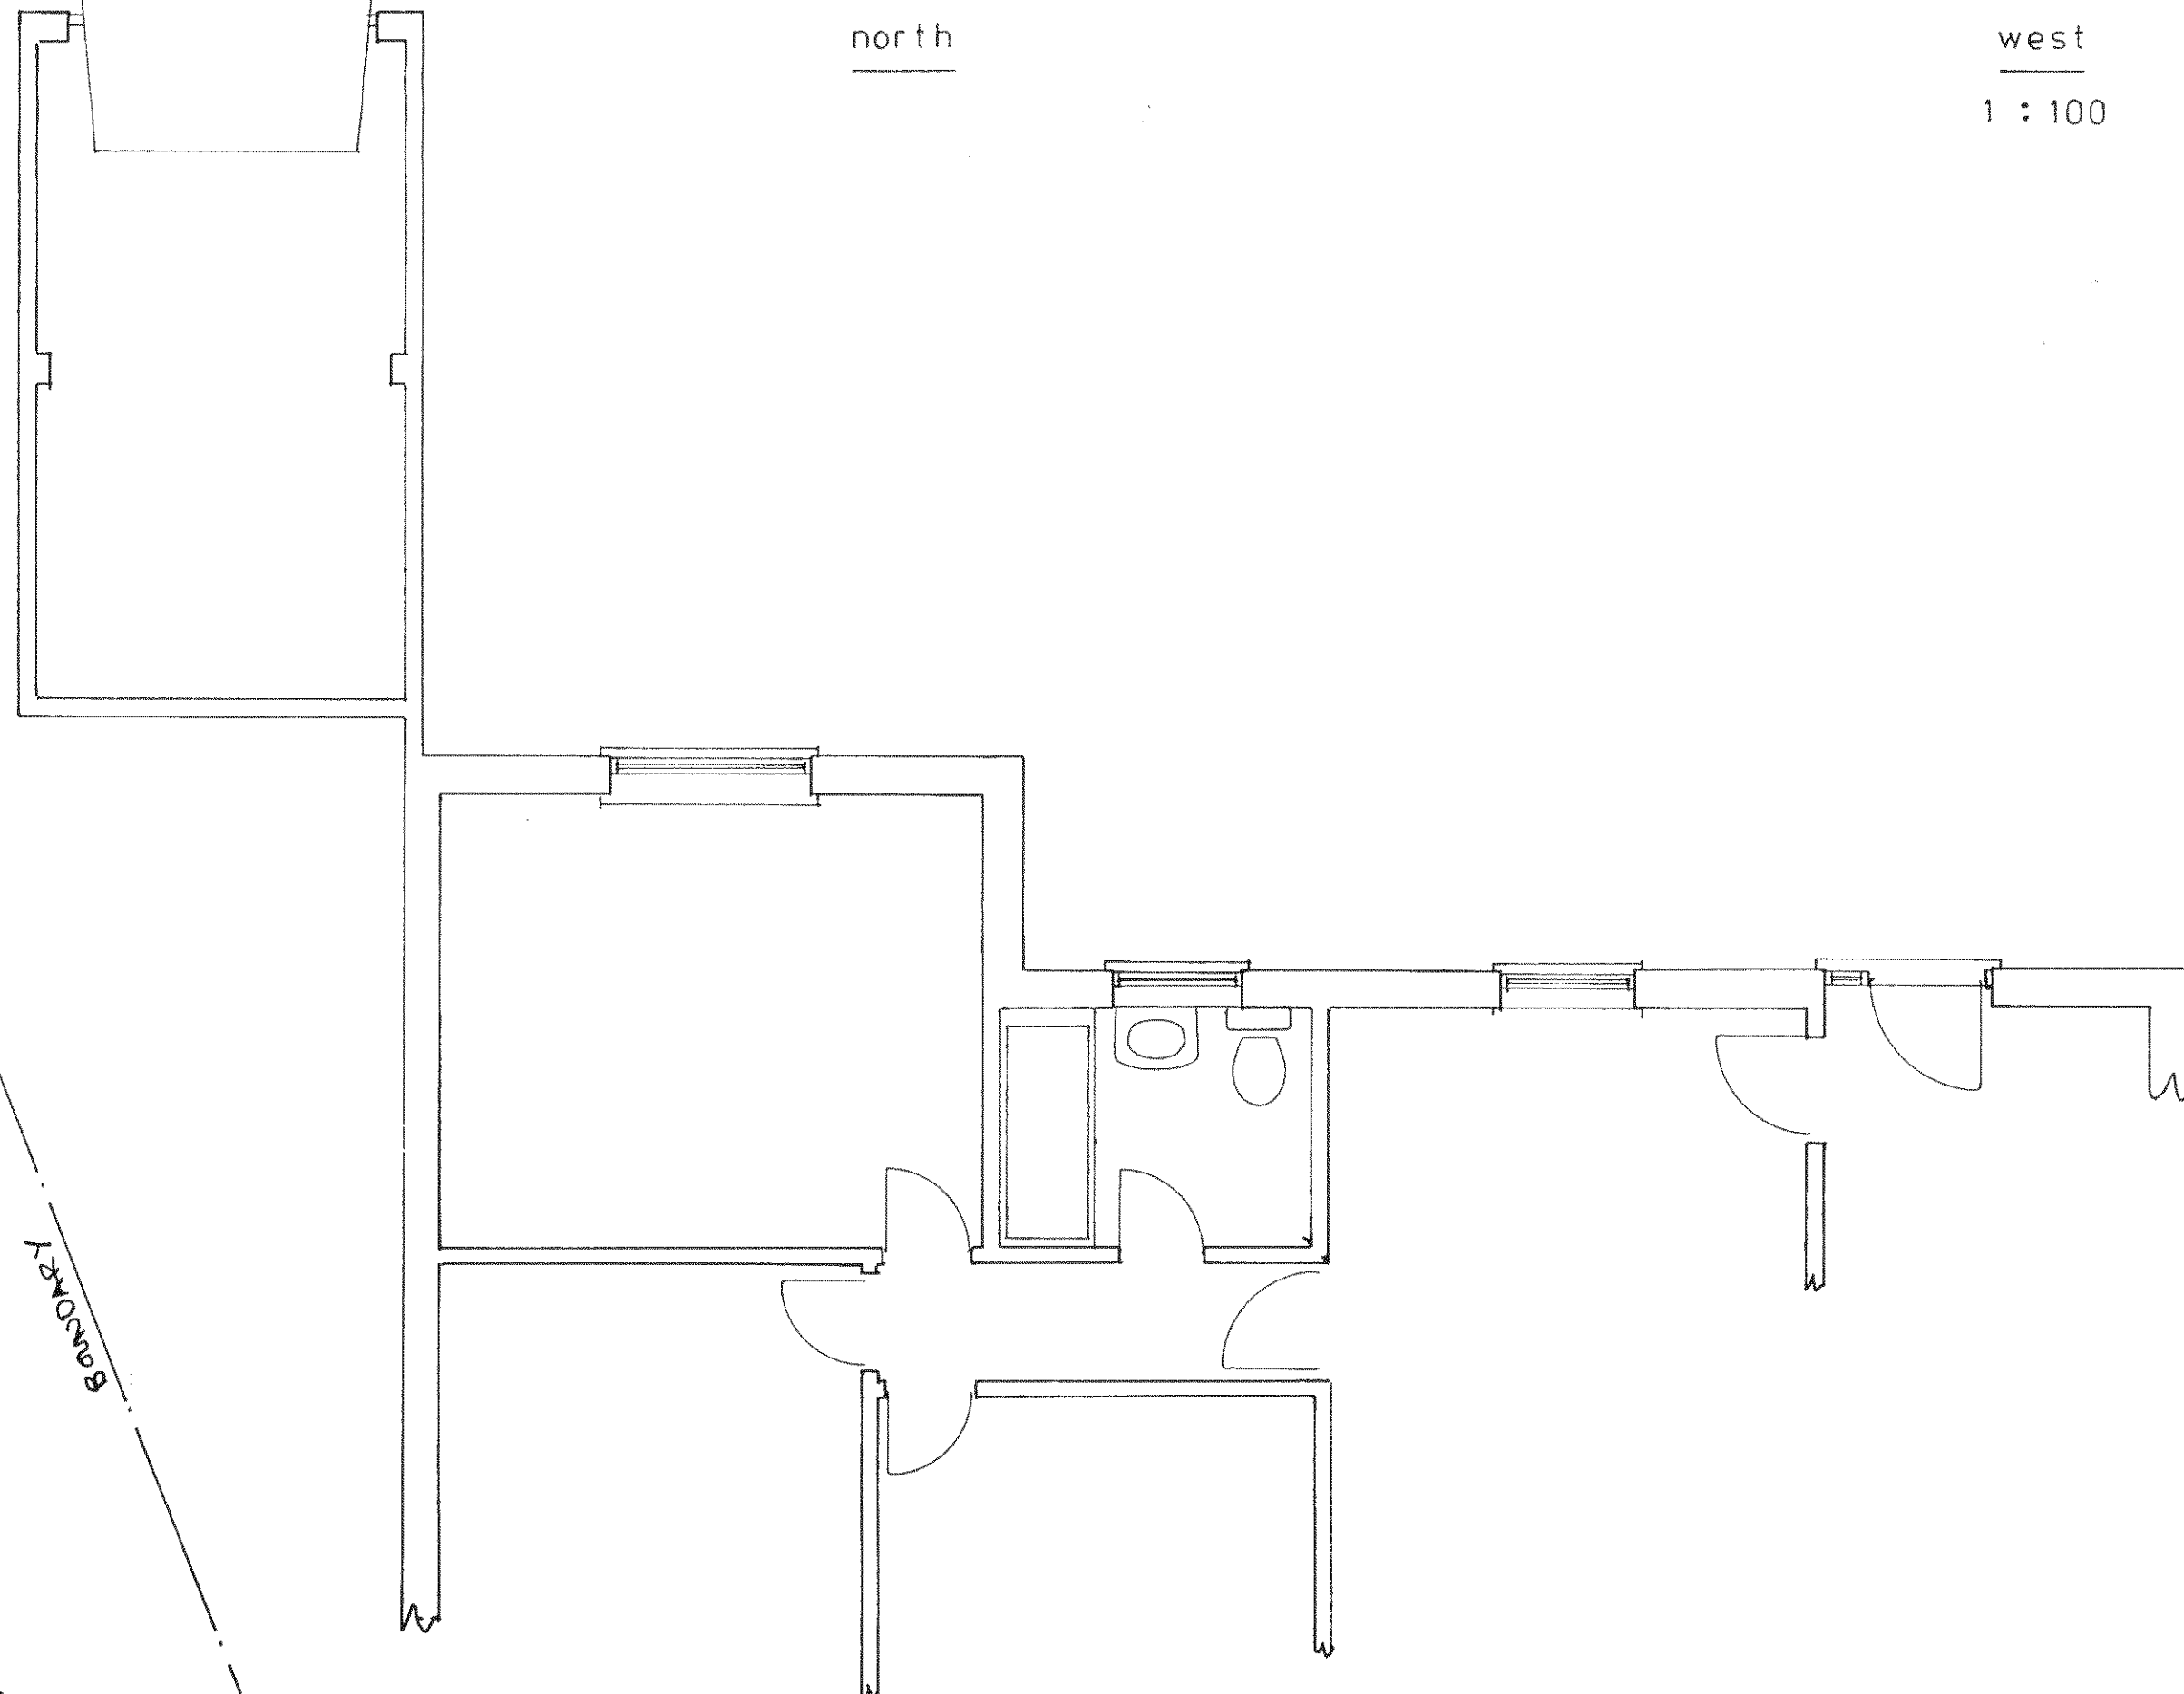

Plan


1 : 50

Existing

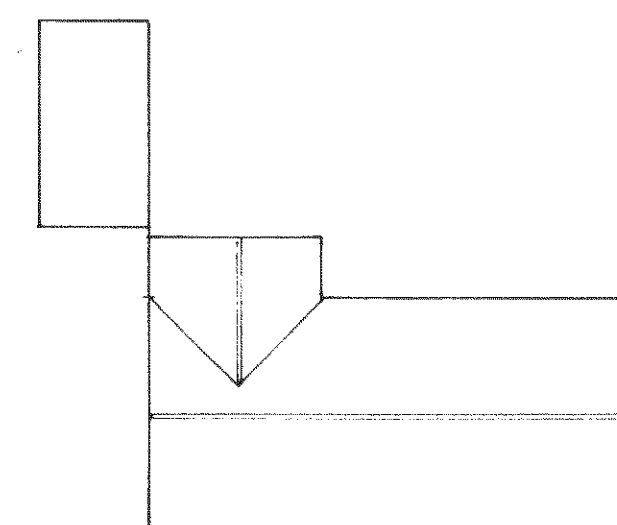

roof plan

1 : 200

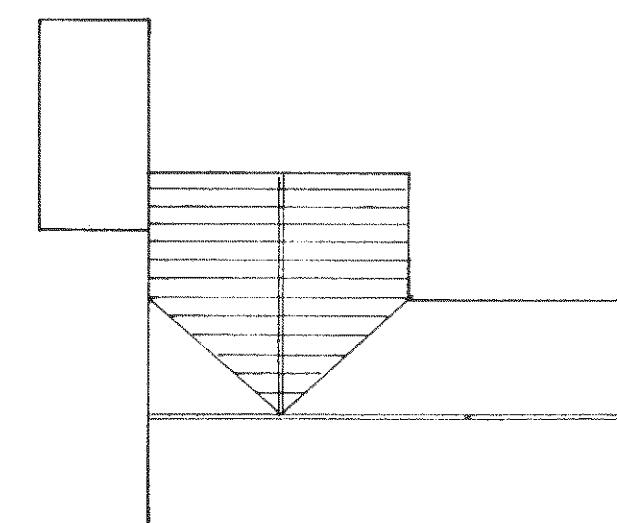

proposed roof plan

sheet 2 of 2

Bryan Butcher
Rainbow Cottage
Nyetimber Lane
Bognor Regis PO21 3JX
01243 266871
07973 233442
bryan.butcher@btinternet.com
www.bryanbutcher.com

PROPOSED SINGLE STOREY EXTENSION AT 3, DUNCTON CLOSE, FELPHAM FOR MRS. S. WILKES