

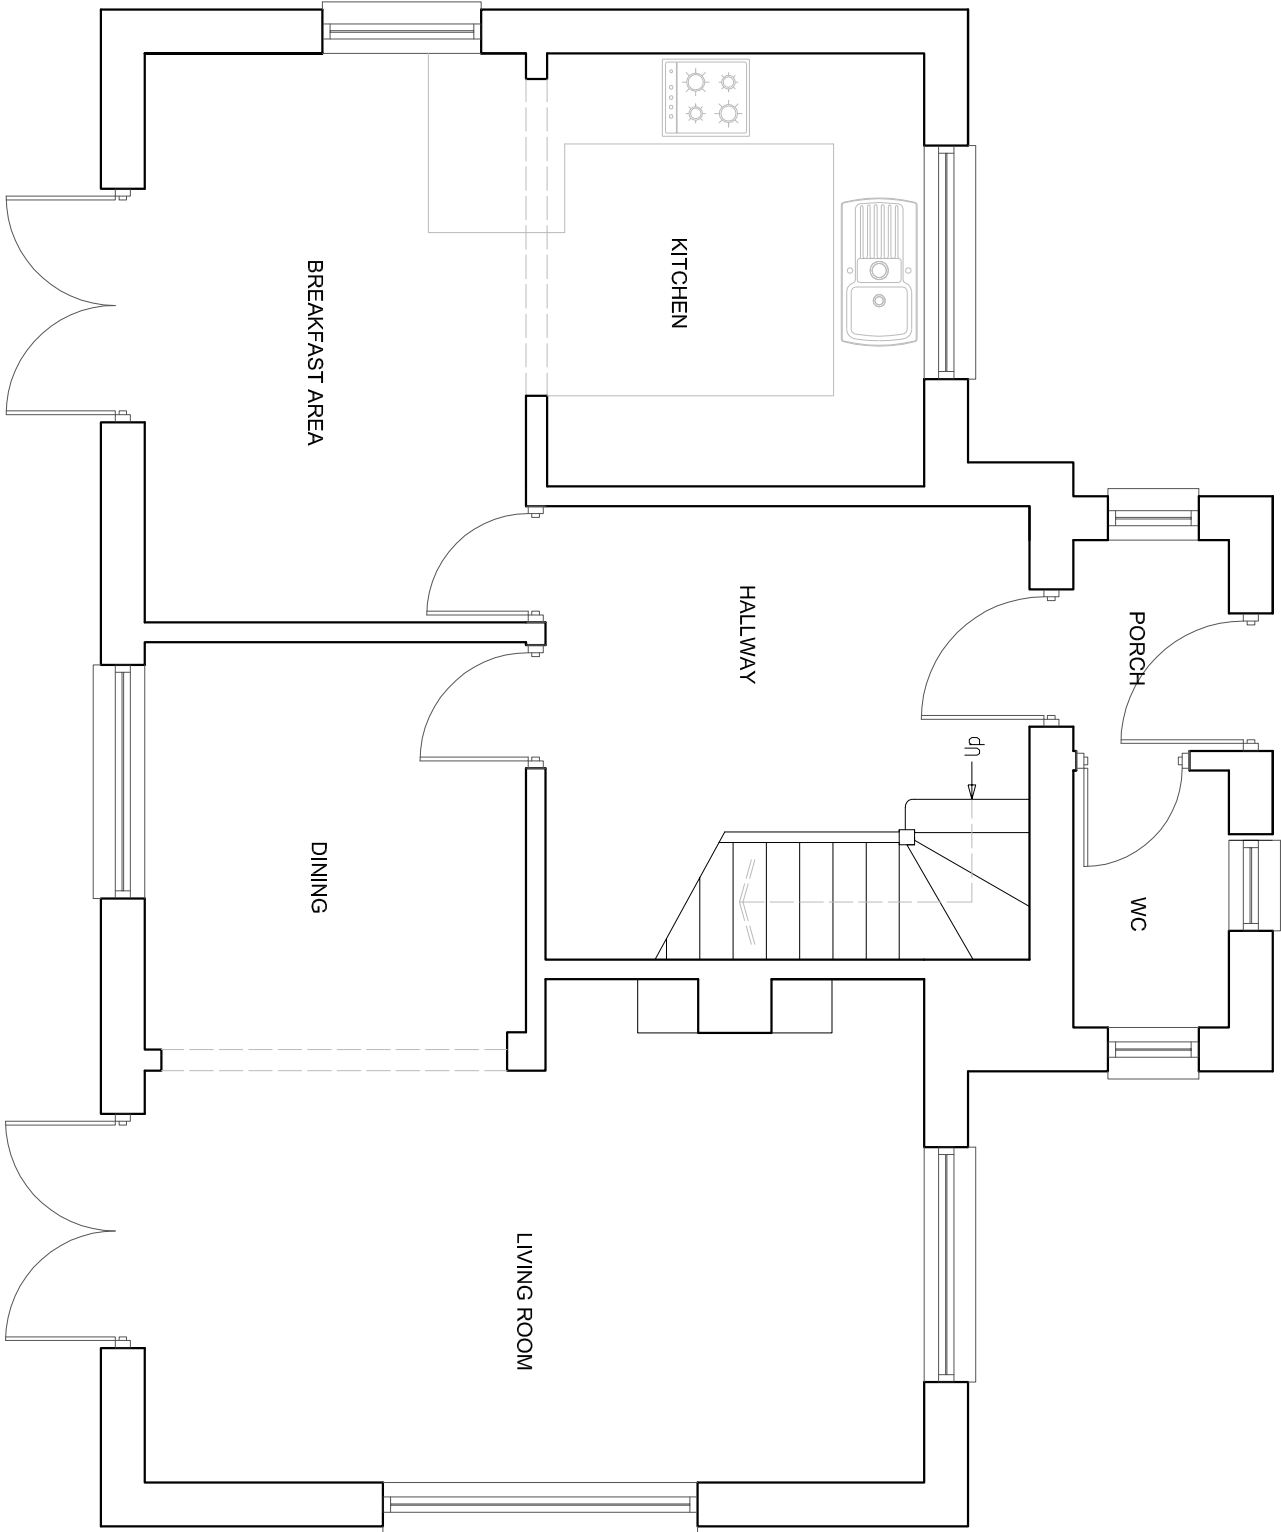


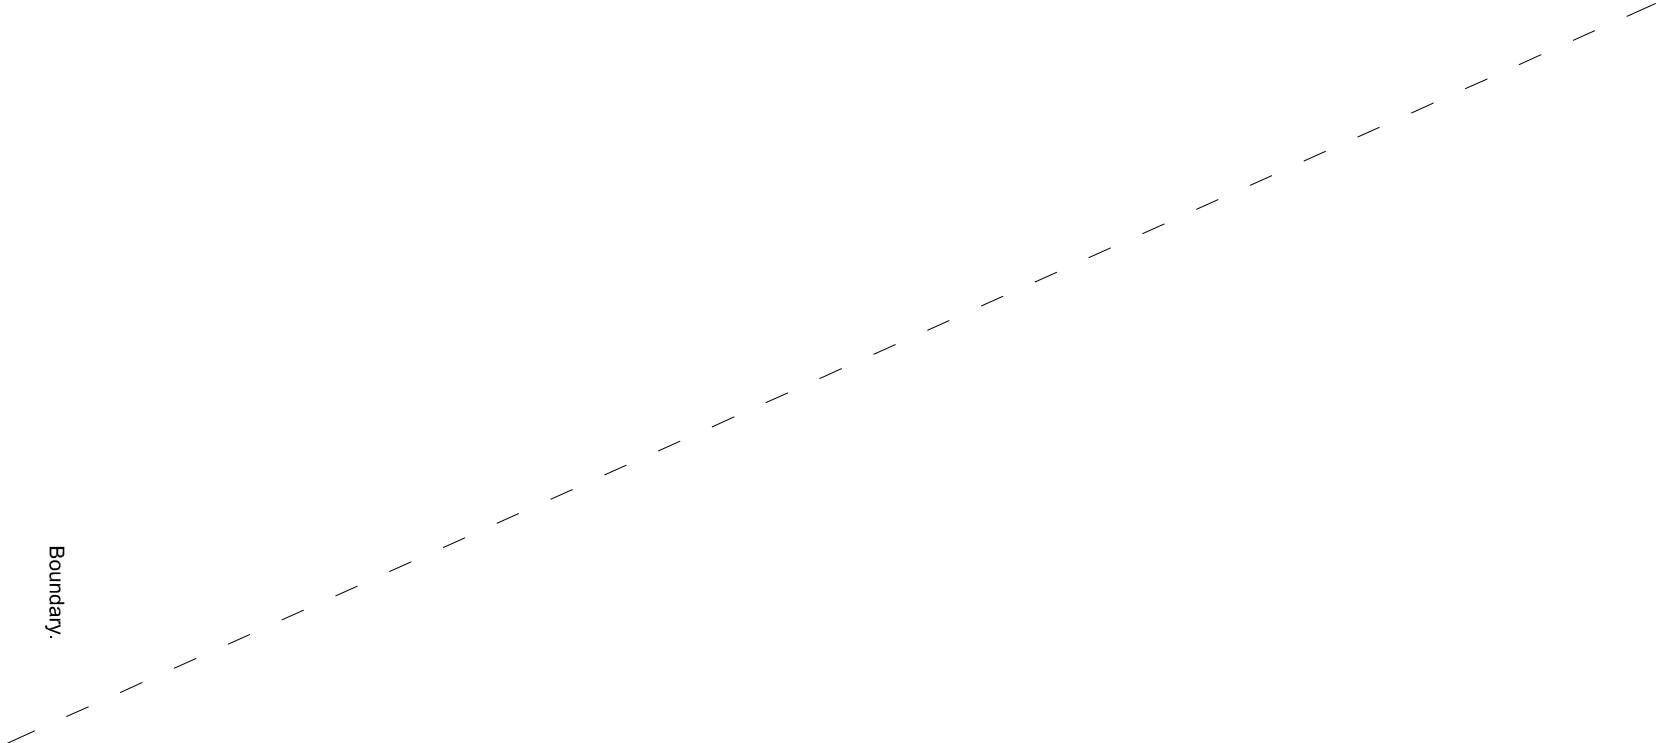

EXISTING GROUND FLOOR PLAN

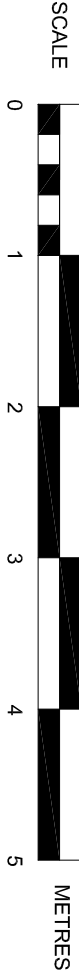

Boundary.

SUSSEX BUILDING CONSULTANCY LIMITED	
8 SOUTH ROAD, FELPHAM, BOGNOR REGIS, WEST SUSSEX.	
SCALE - 1/50 REV - DATE - 28/08/2020	
 partner LABC	3 NORTHCOTE ROAD BOGNOR REGIS PO21 3LZ TEL/FAX - (01243) 861379