


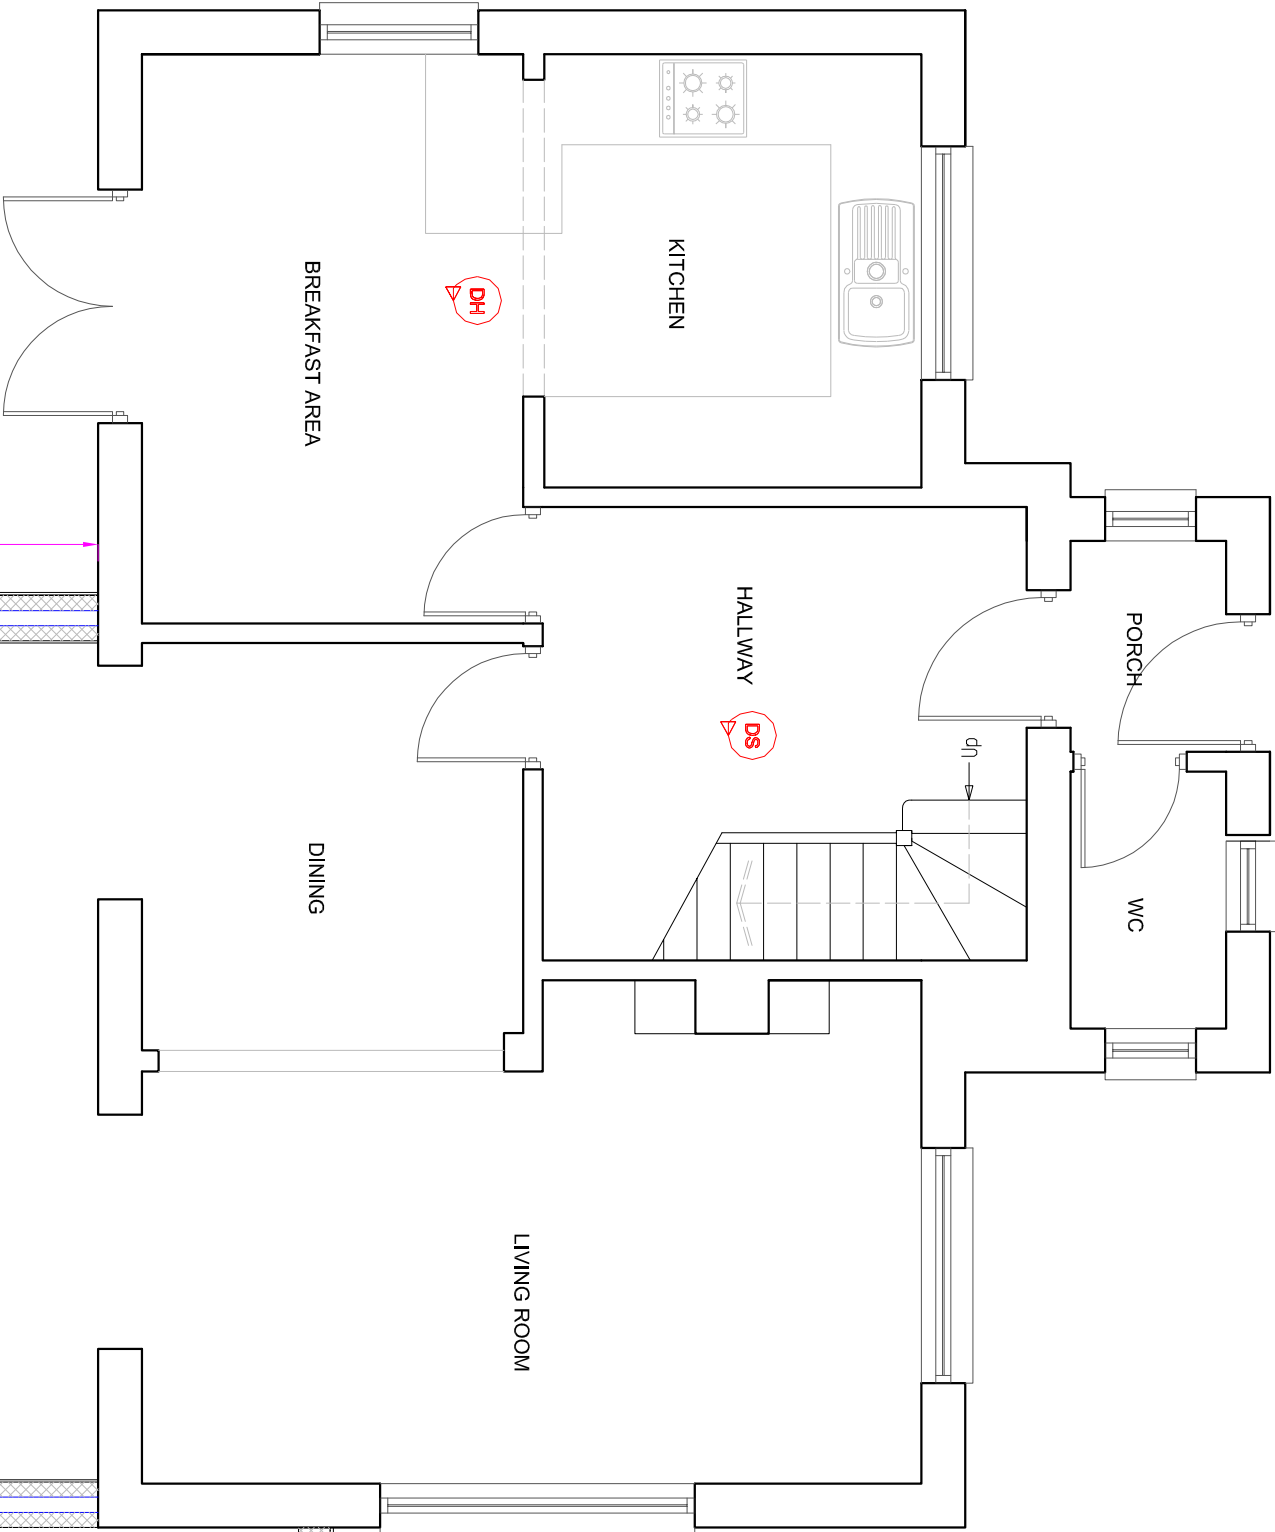

**SUSSEX BUILDING CONSULTANCY LIMITED**  
8 SOUTH ROAD, FELPHAM,  
BOGNOR REGIS, WEST SUSSEX.  
SCALE - 1/50 REV - DATE - 01/09/2020

  
**LABC**  
partner  
3 NORTHGOTE ROAD  
BOGNOR REGIS  
PO21 5LZ  
TEL/FAX • (01243) 861379

PROPOSED GROUND FLOOR PLAN

