



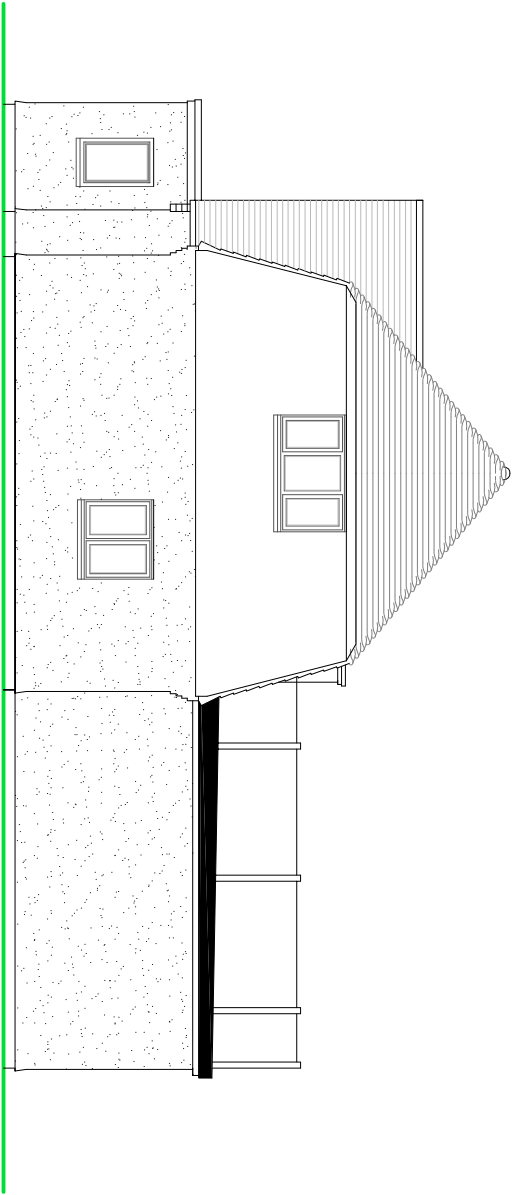

SIDE ELEVATION

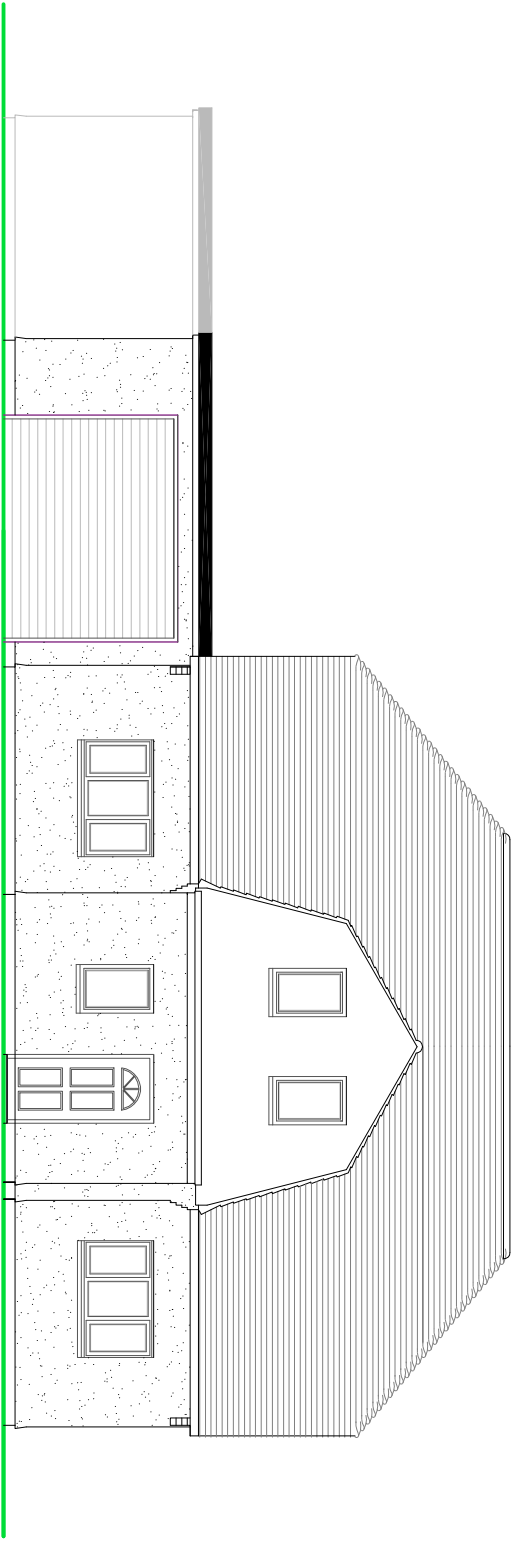


FRONT ELEVATION

NOTES


ROOF -GRP flat roof covering.

WALLS - Painted render finish to all lower walls and cedar shingle tile hanging to remain to gables.


WINDOWS/DOORS - Charcoal grey framed PVC double glazed units.

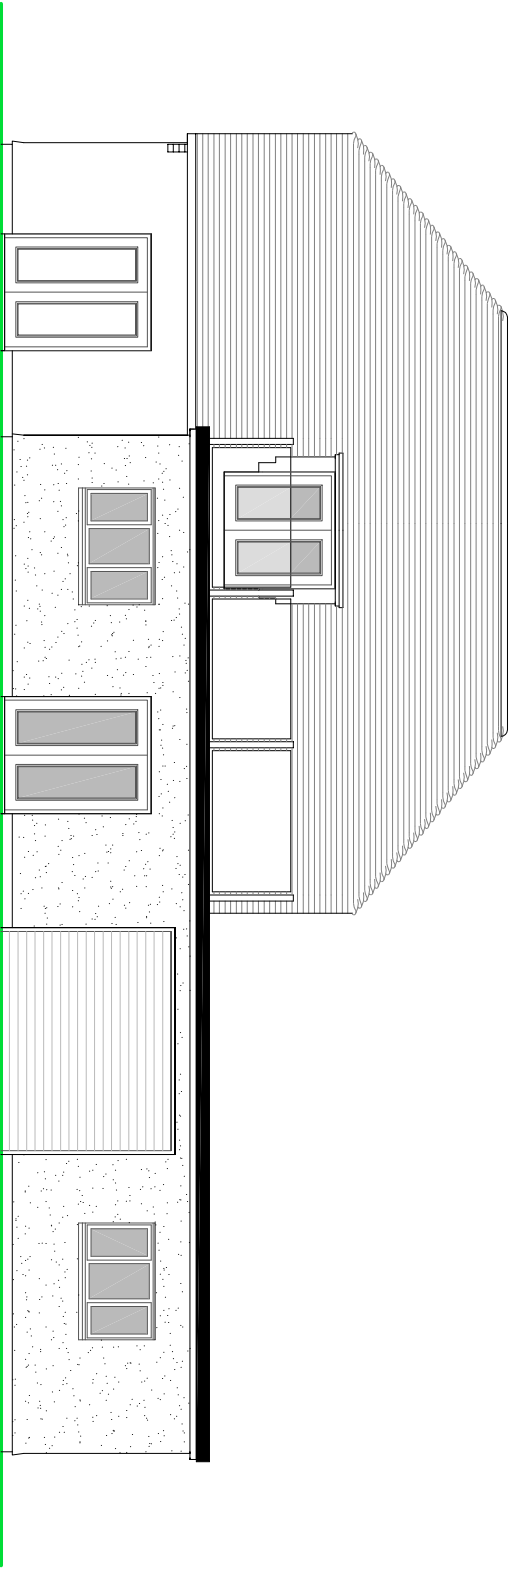

REAR ELEVATION

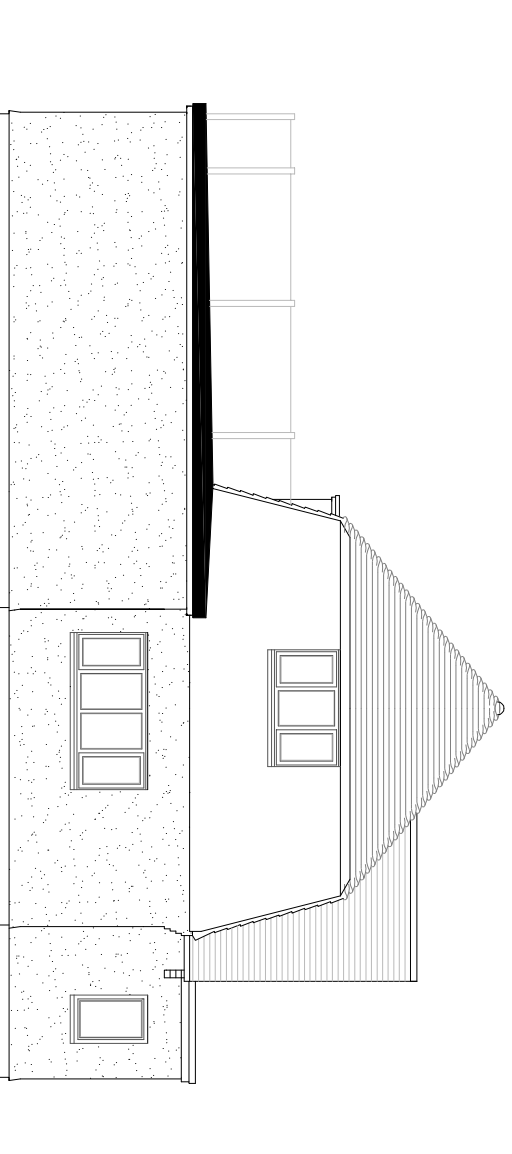

SIDE ELEVATION

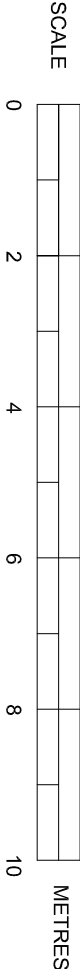

PROPOSED ELEVATIONS

SUSSEX BUILDING CONSULTANCY LIMITED

8 SOUTH ROAD, FELPHAM,
BOGNOR REGIS, WEST SUSSEX.

SCALE - 1/100 REV - A DATE - 24/09/2020



partner
LABC
3 MIDWICH ROAD
BOGNOR REGIS
TEL - (01243) 861379