



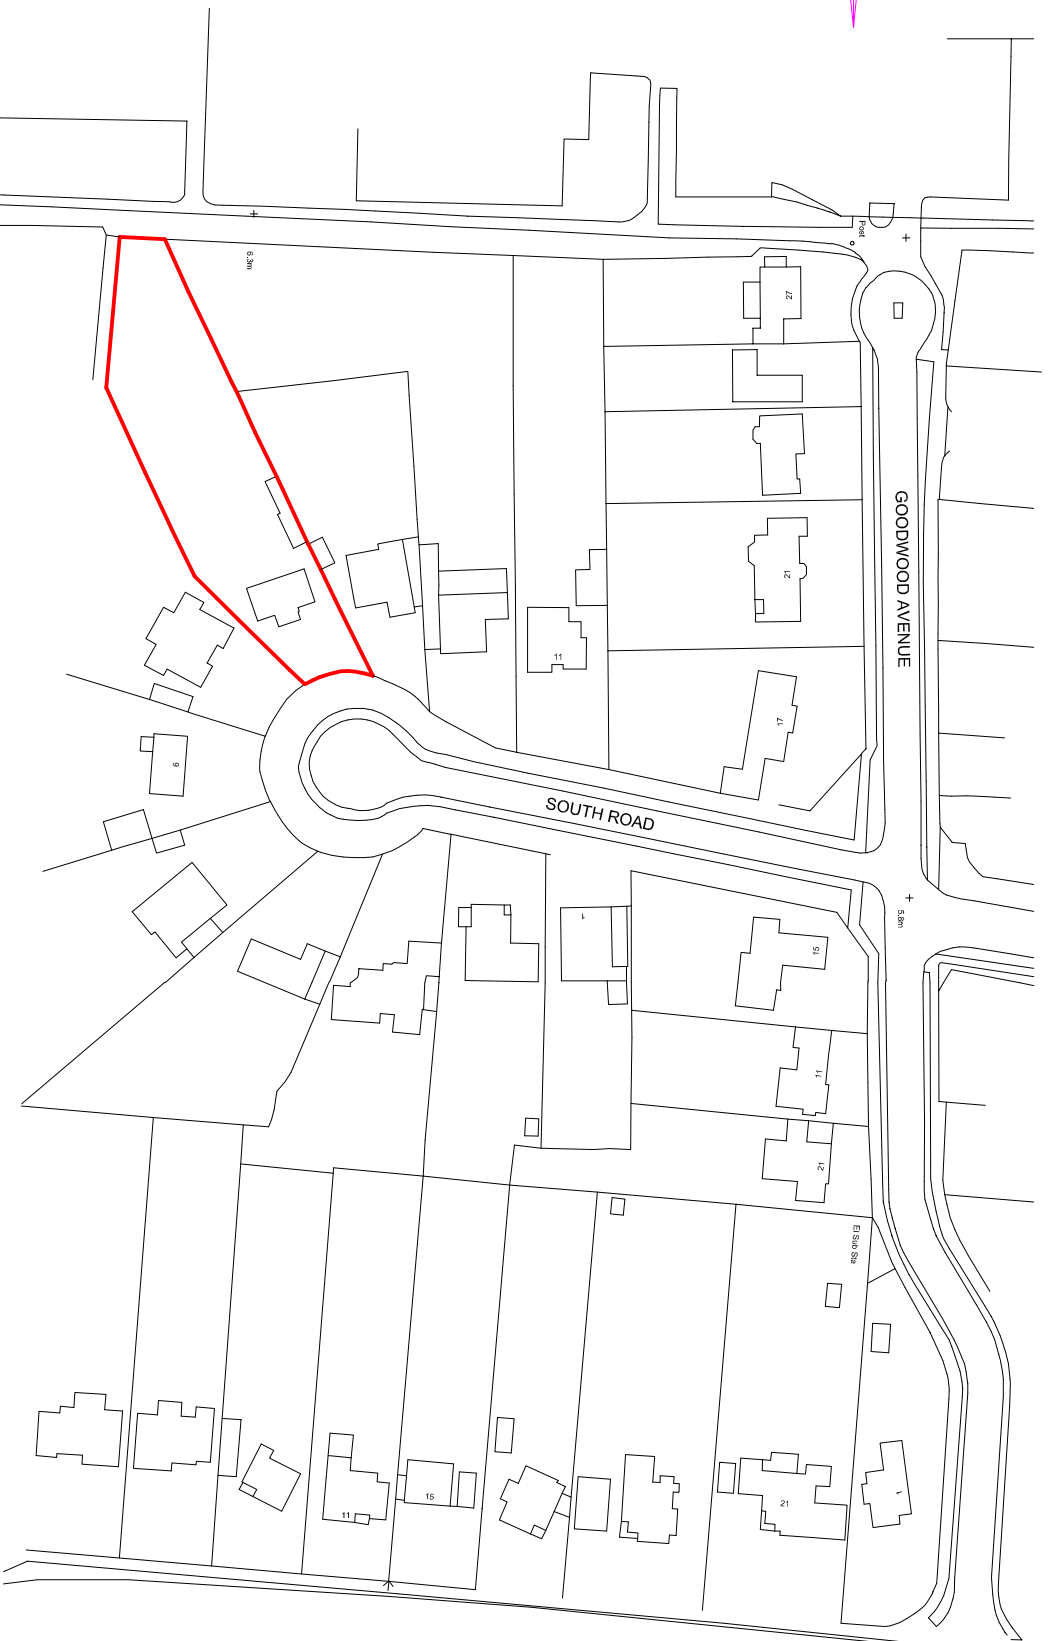

LOCATION PLAN - 1/1250

SUSSEX BUILDING CONSULTANCY LIMITED
8 SOUTH ROAD, FELPHAM,
BOGNOR REGIS, WEST SUSSEX.

SCALE - 1/1250 REV - DATE - 17/09/2020

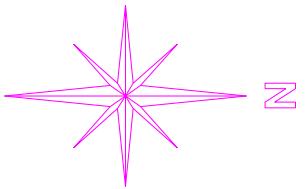

LABC
partner

3 NORTHCOOTE ROAD
BOGNOR REGIS
PO21 5LZ
TEL/FAX - (01243) 981379