



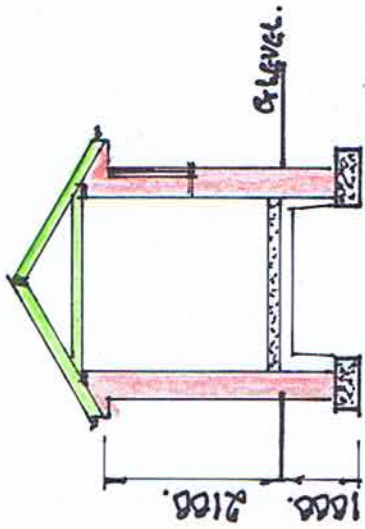

Section H-H.

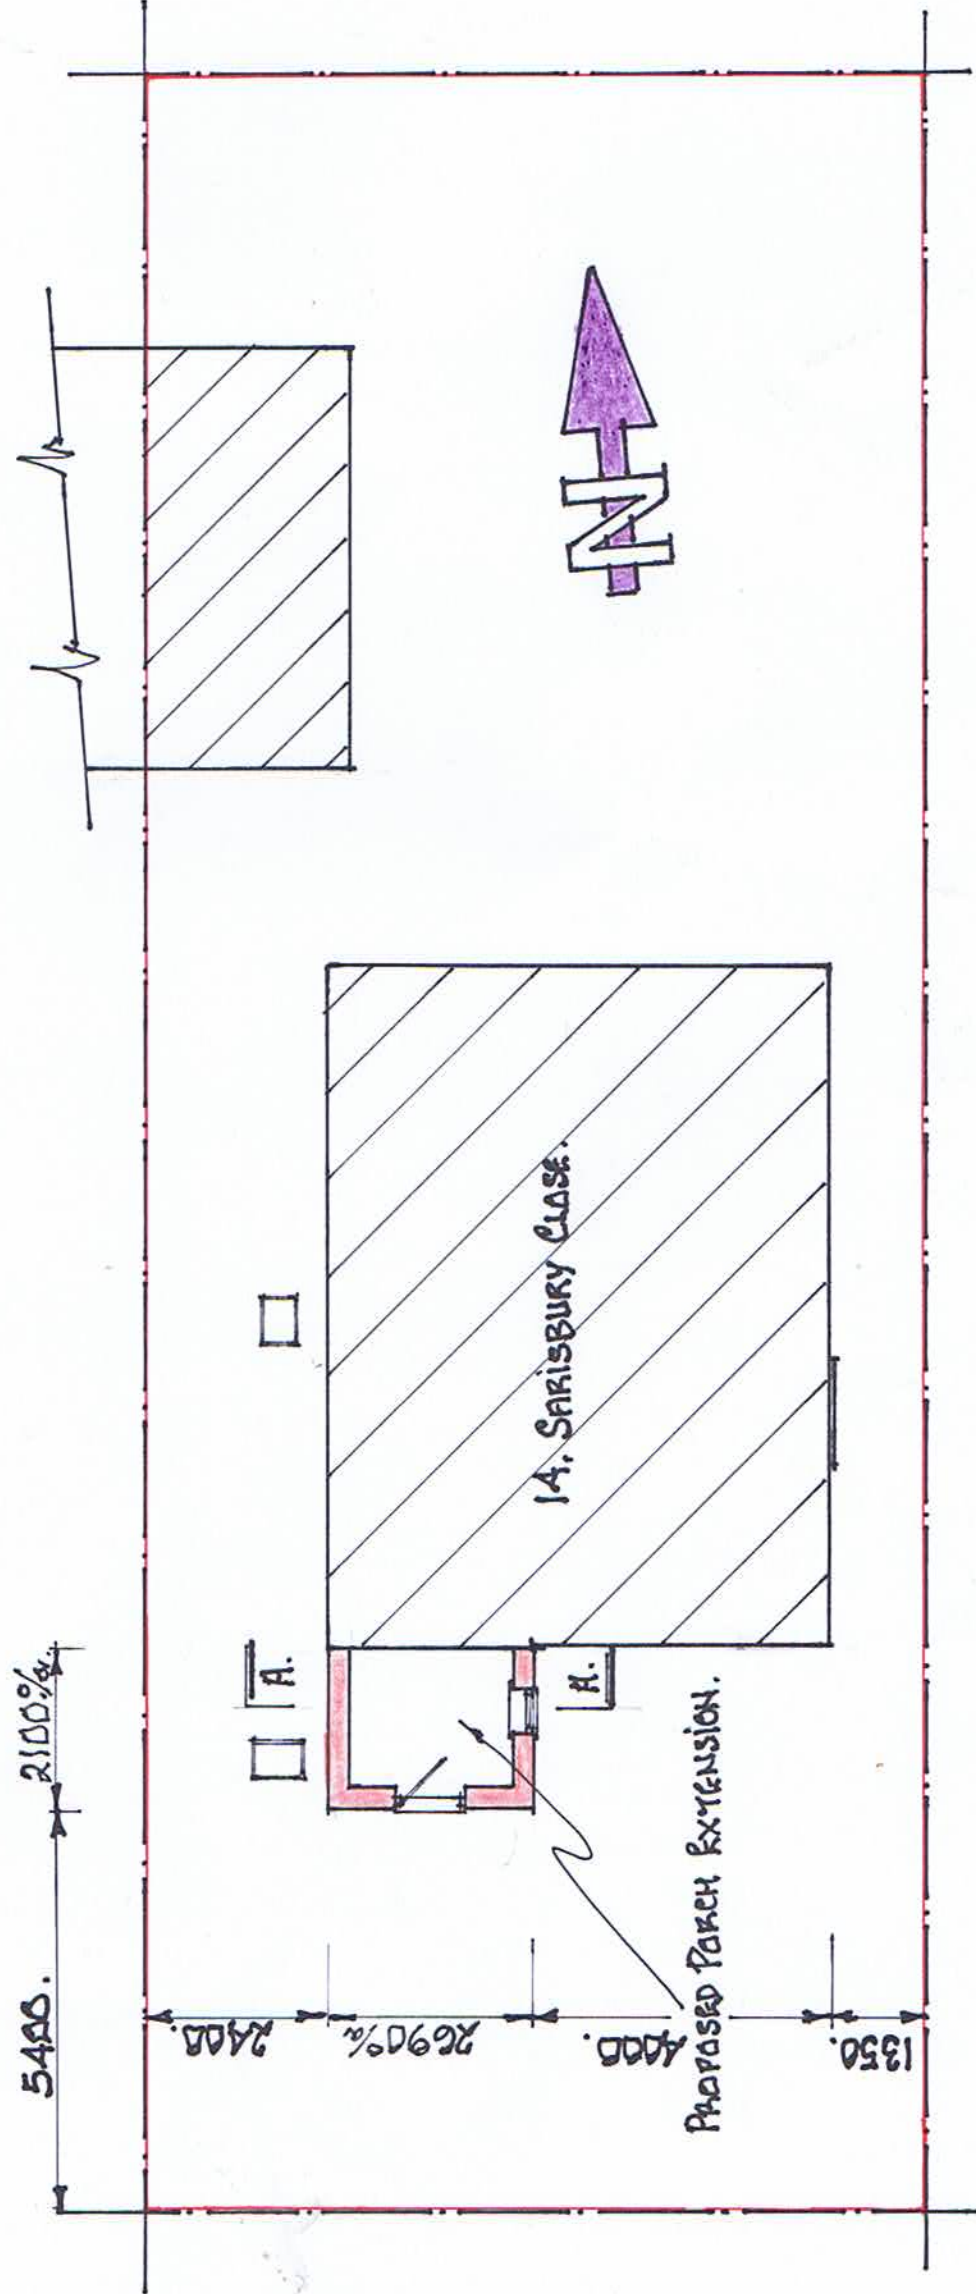

Block Plan.

Notes.

Revisions.

Date.	Description.	Rev.
26/08/21	DIMENSIONS ADDED	A.

PROPOSED PORCH EXTENSION.

FOR:

MR & MRS N. CORBETT
14, SARISBURY CLOSE. PO22 8JN

SEAL: 1:100 @ (A3) DATE - AUGUST 2021

DWG. NO. NNC001/1. 'A'.