


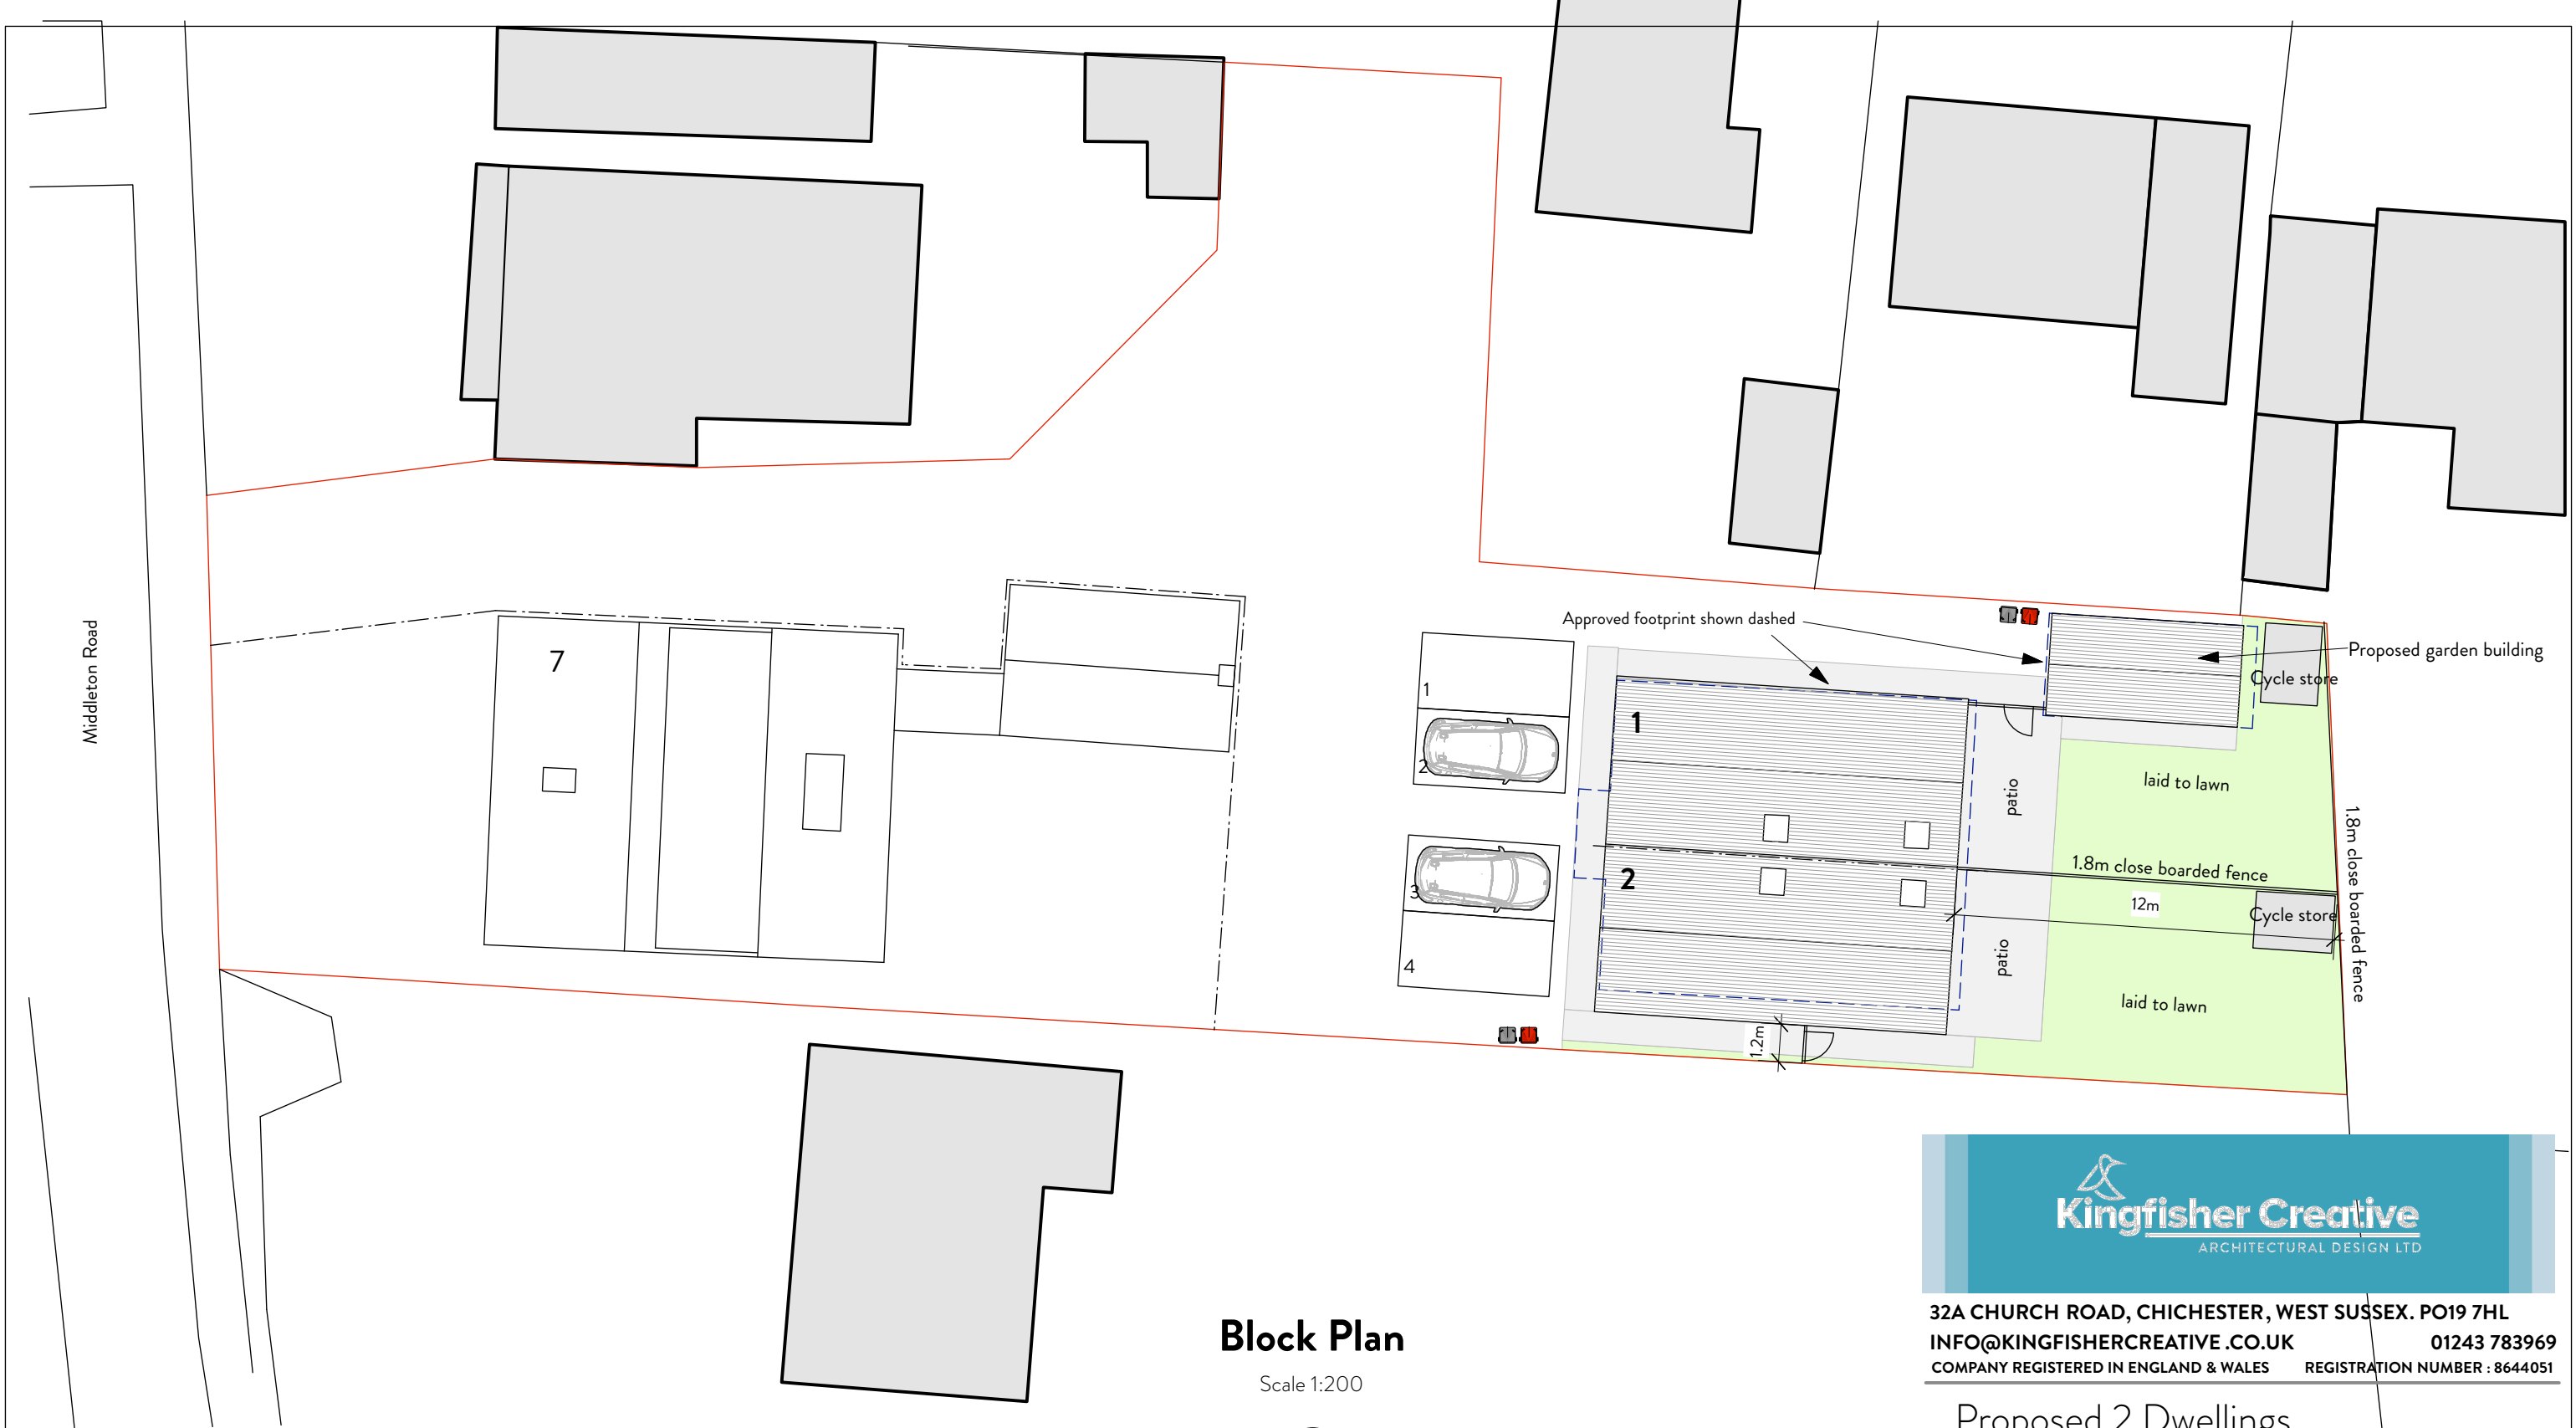

Block Plan

Scale 1:200



Planning Issue



physical scale in metres

PL03 - Block Plan



32A CHURCH ROAD, CHICHESTER, WEST SUSSEX. PO19 7HL
INFO@KINGFISHERCREATIVE.CO.UK 01243 783969
COMPANY REGISTERED IN ENGLAND & WALES REGISTRATION NUMBER : 8644051

Proposed 2 Dwellings

Project: Land to rear of:
7 Middleton Road
Bognor Regis
PO22 6BL

Date August 2020

Scale 1:200 @ A3

Revision :

Job No. 1554