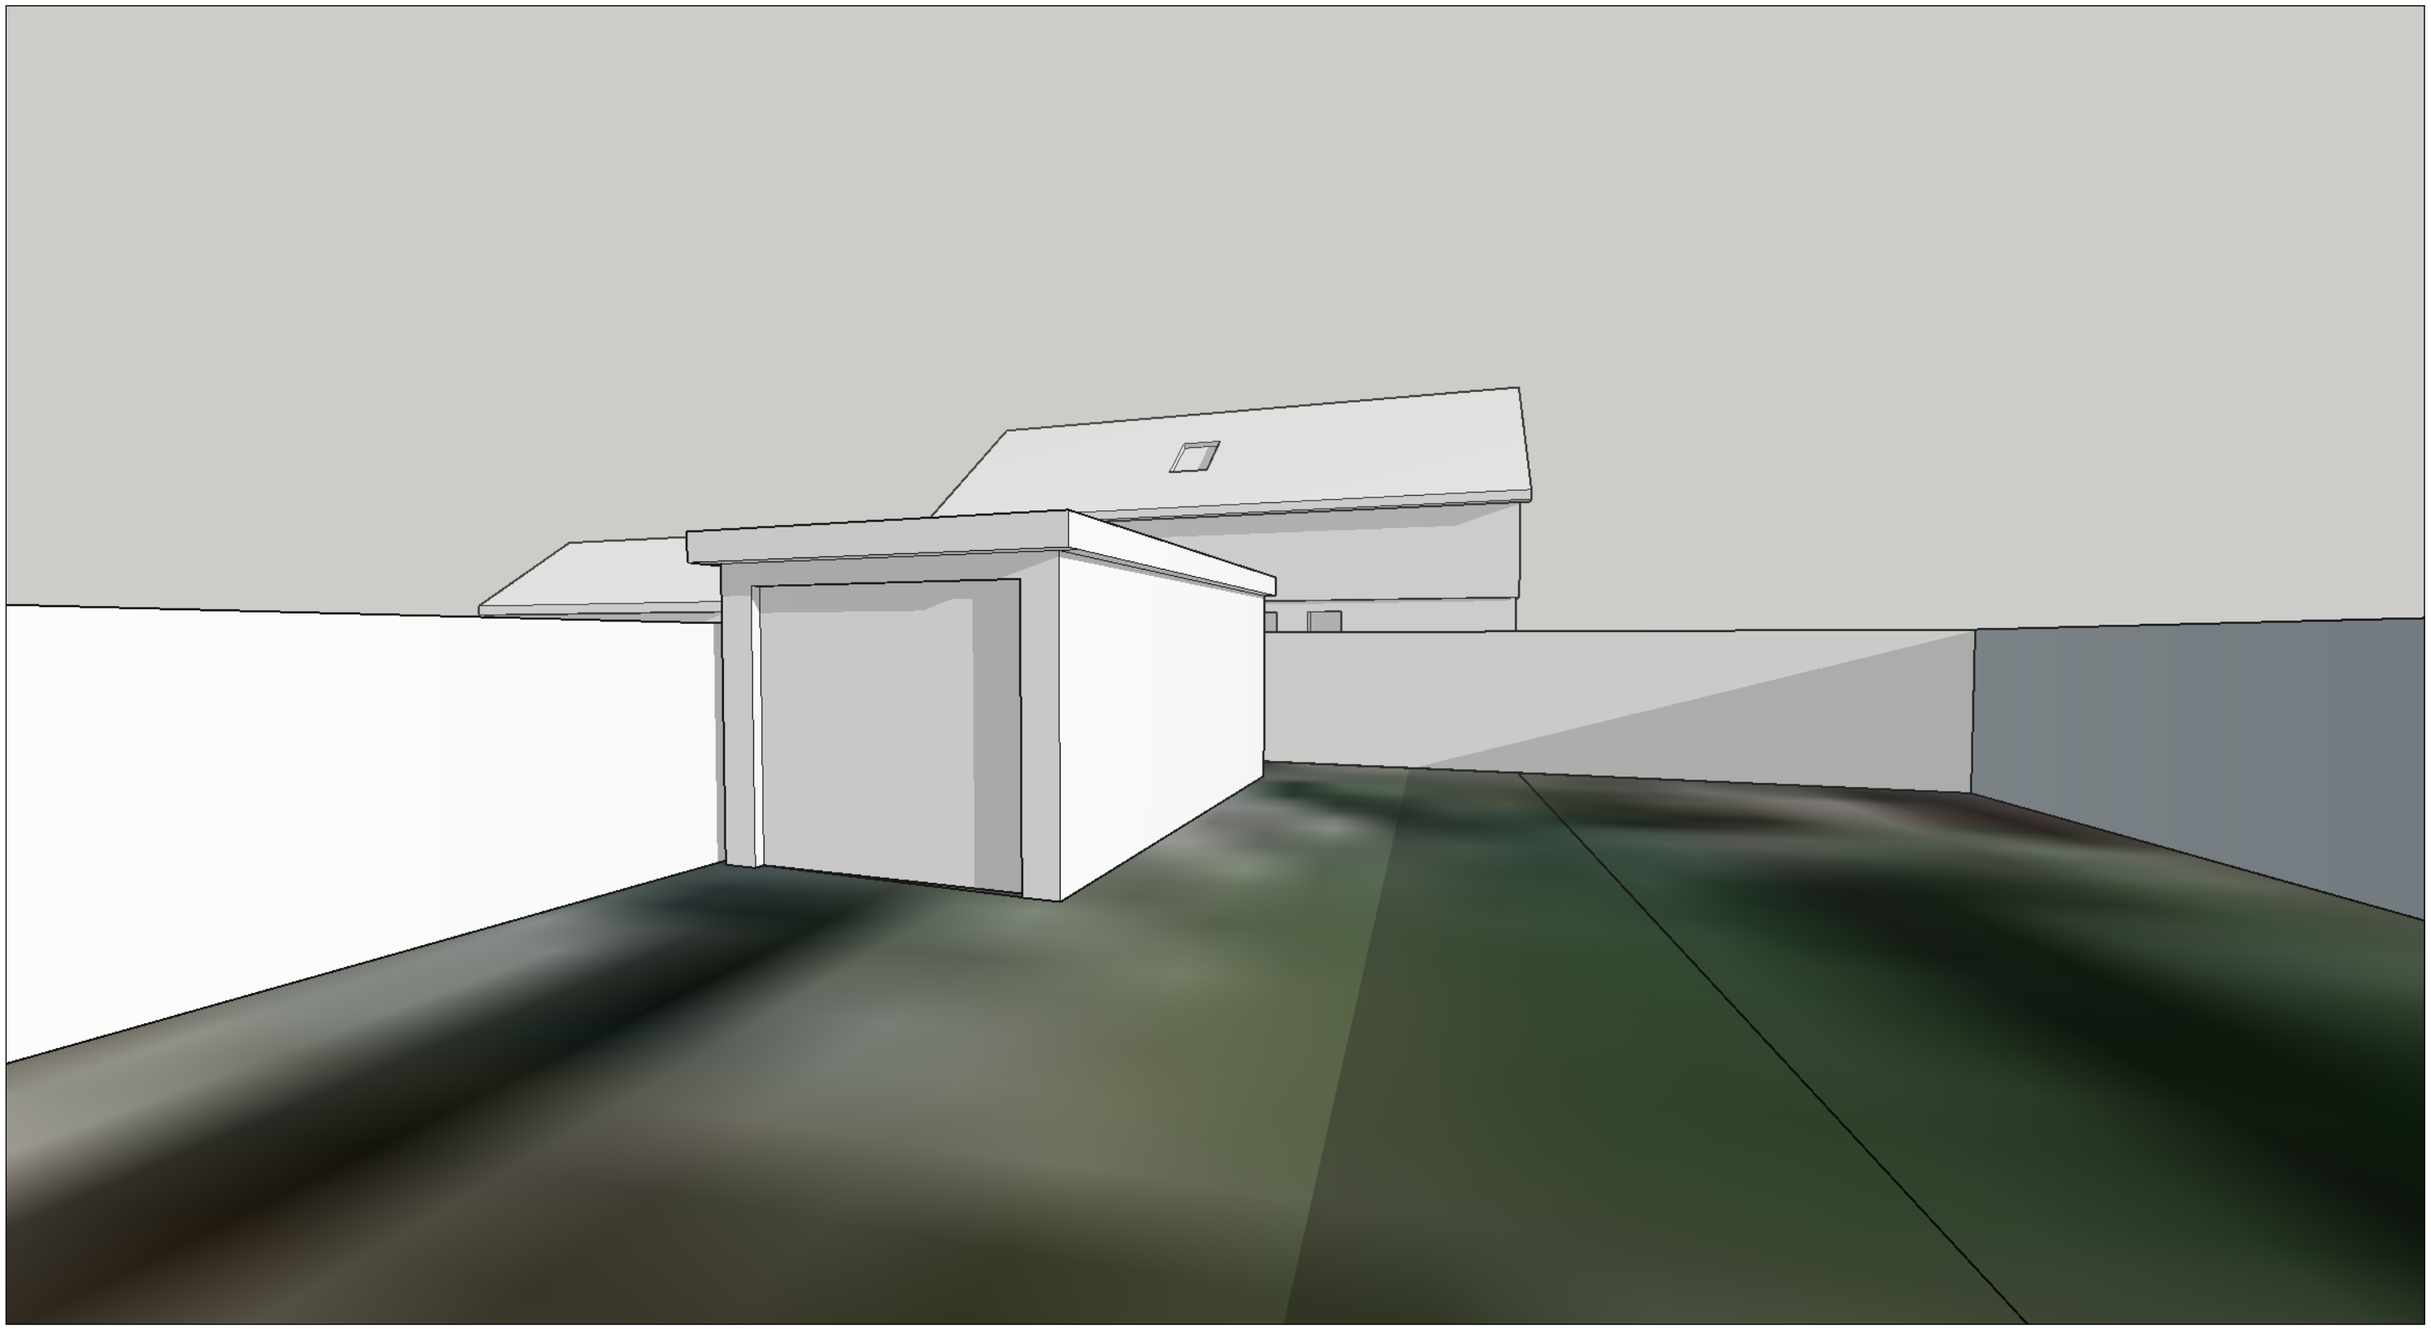

View from rear of house, eye height 1650mm, 28mm FOV, Geo-referenced to exact location, shadows at 12:58pm 28th November 2020

01 - As Proposed - View from rear of #4

7 Middleton Road, Bognor Regis. PO22 6BL

ARUN DISTRICT COUNCIL PLANNING

Kingfisher Creative
ARCHITECTURAL DESIGN LTD

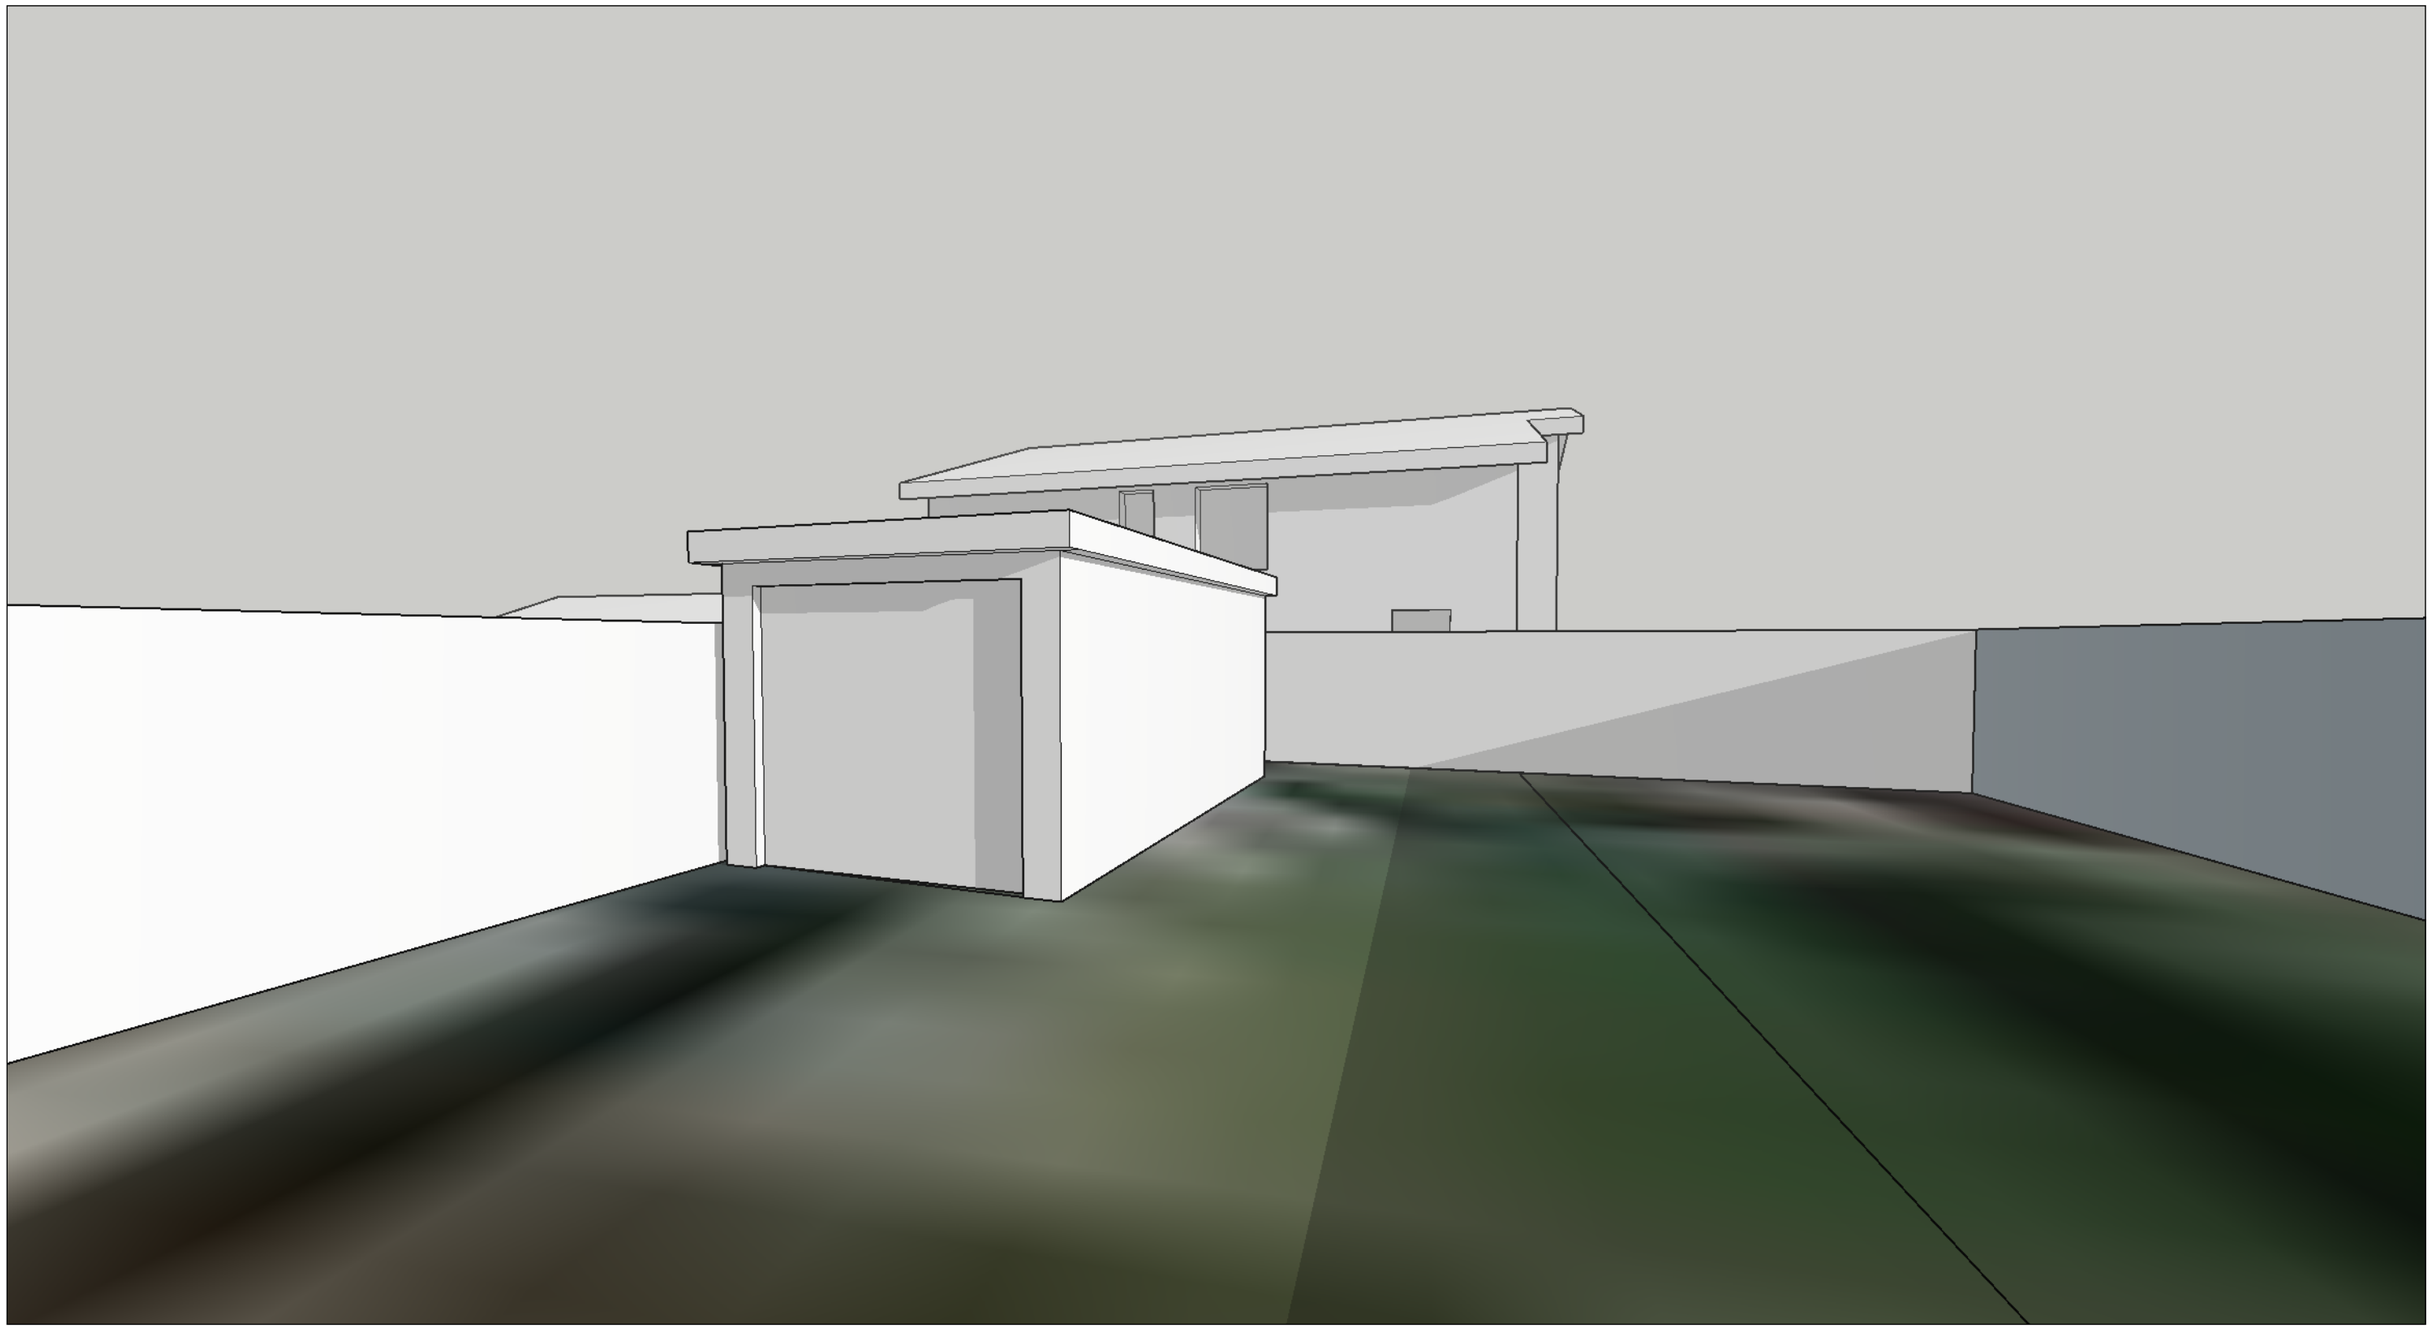

View from rear of house, eye height 1650mm, 28mm FOV, Geo-referenced to exact location, shadows at 12:58pm 28th November 2020

02 - As Approved - View from rear of #4

7 Middleton Road, Bognor Regis. PO22 6BL

ARUN DISTRICT COUNCIL PLANNING

Kingfisher Creative
ARCHITECTURAL DESIGN LTD

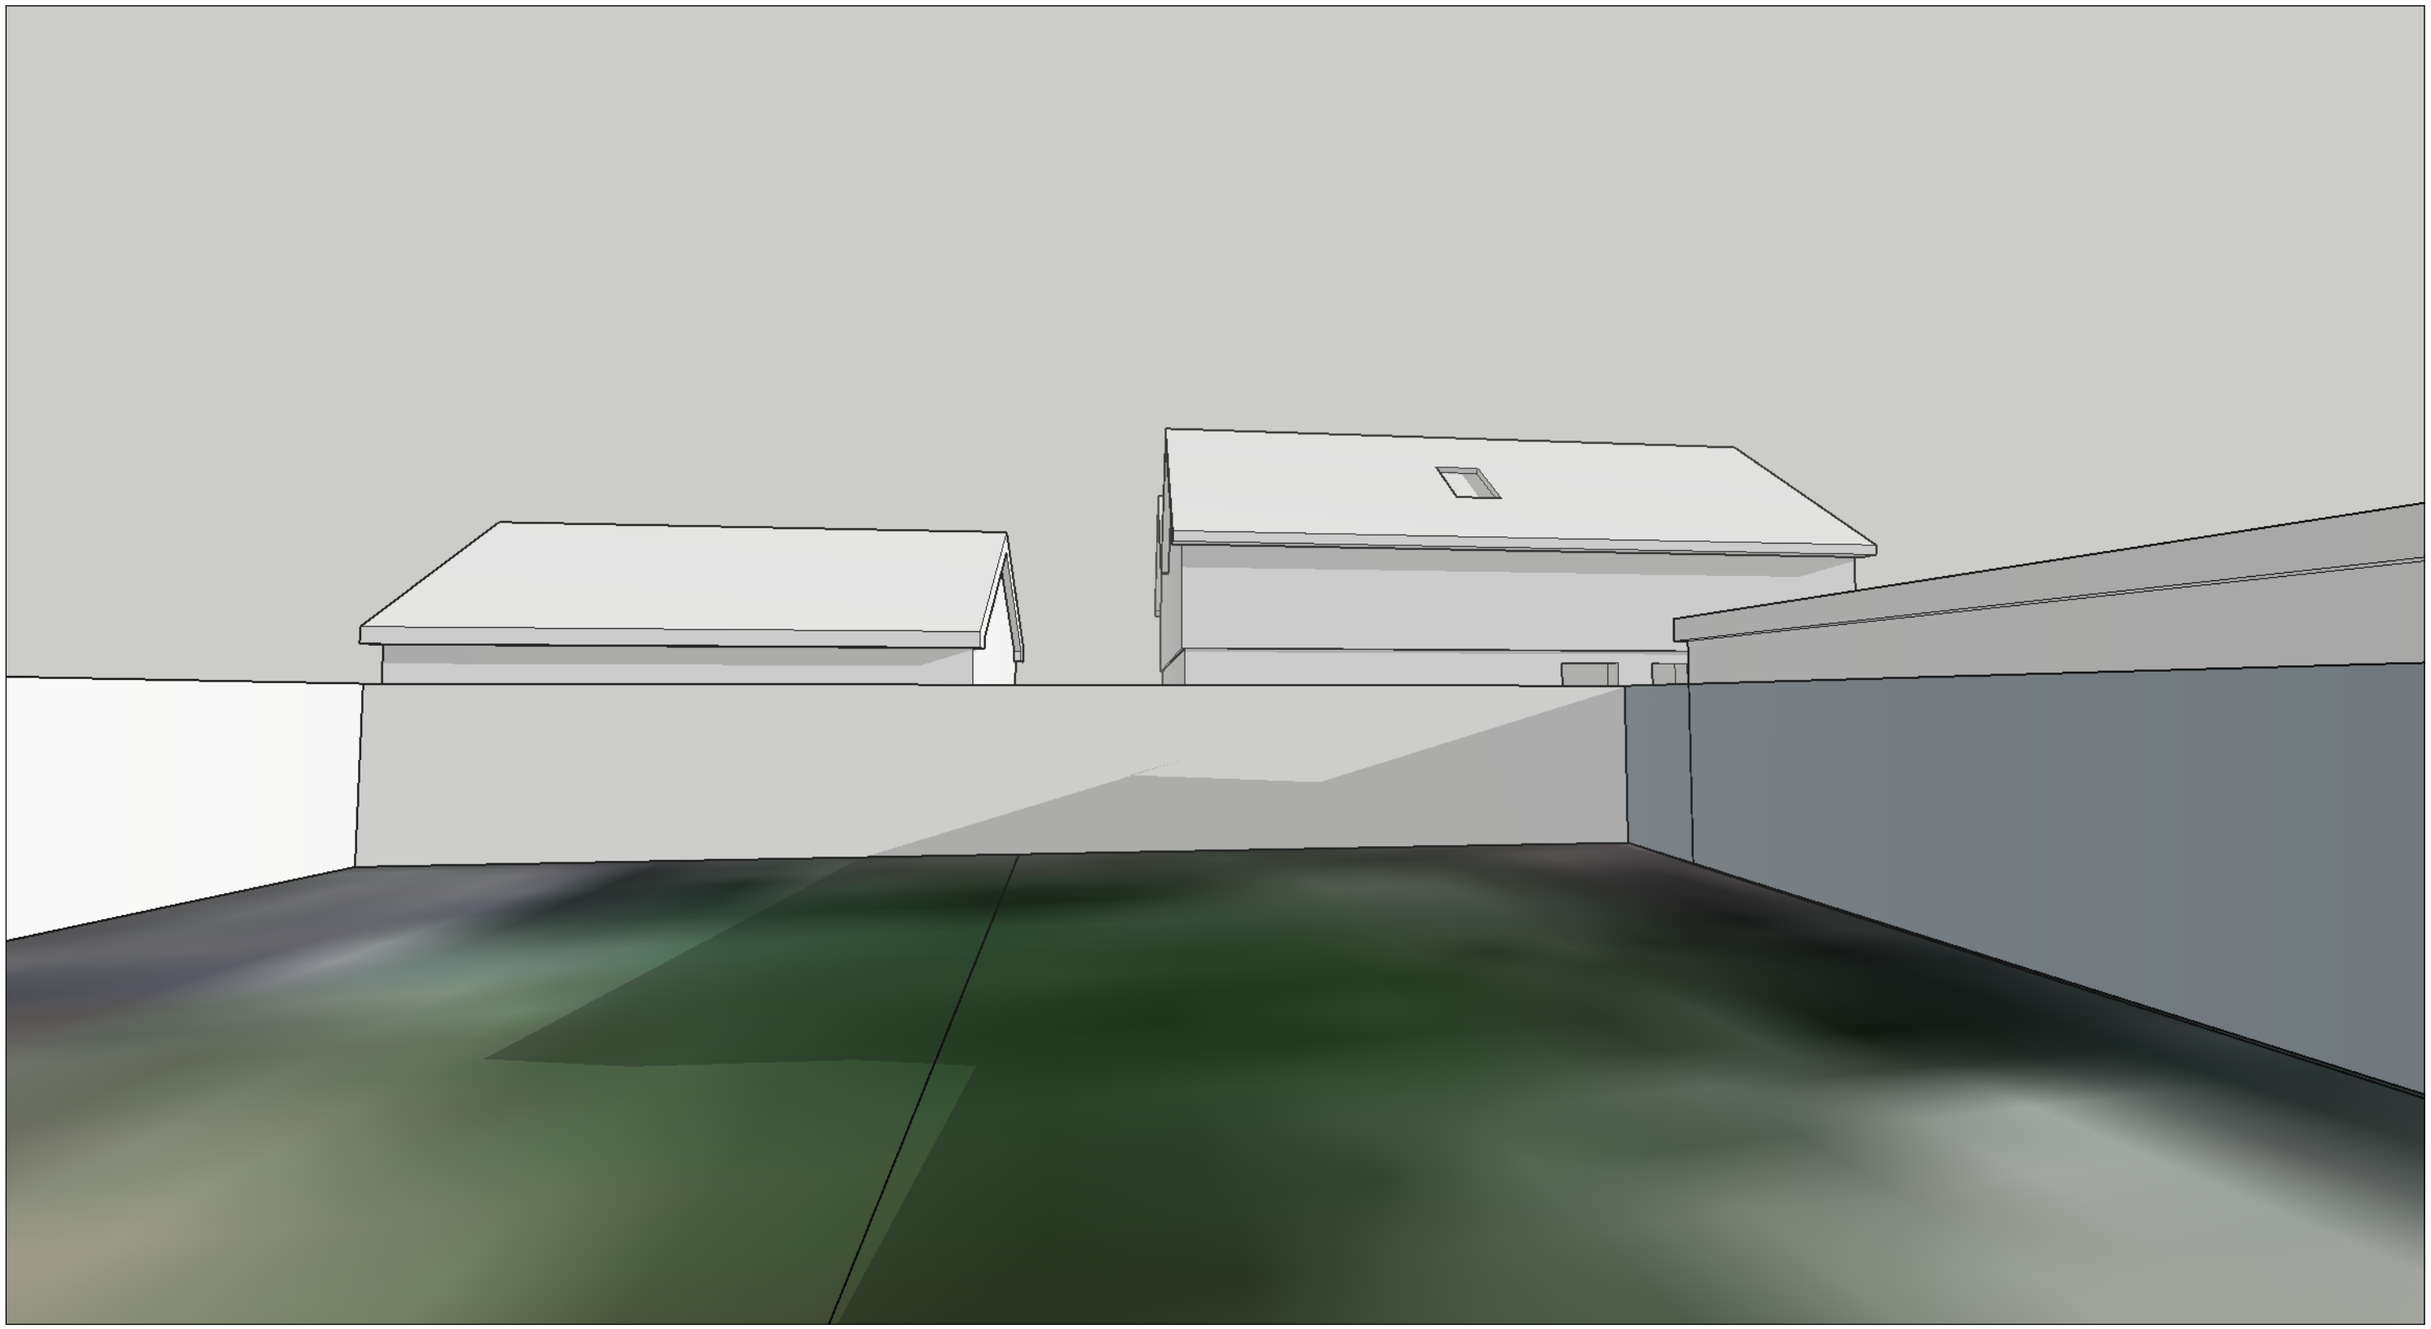

View from rear of house, eye height 1650mm, 28mm FOV, Geo-referenced to exact location, shadows at 12:58pm 28th November 2020

03 - As Proposed - View from rear of #6

7 Middleton Road, Bognor Regis. PO22 6BL

ARUN DISTRICT COUNCIL PLANNING

Kingfisher Creative
ARCHITECTURAL DESIGN LTD

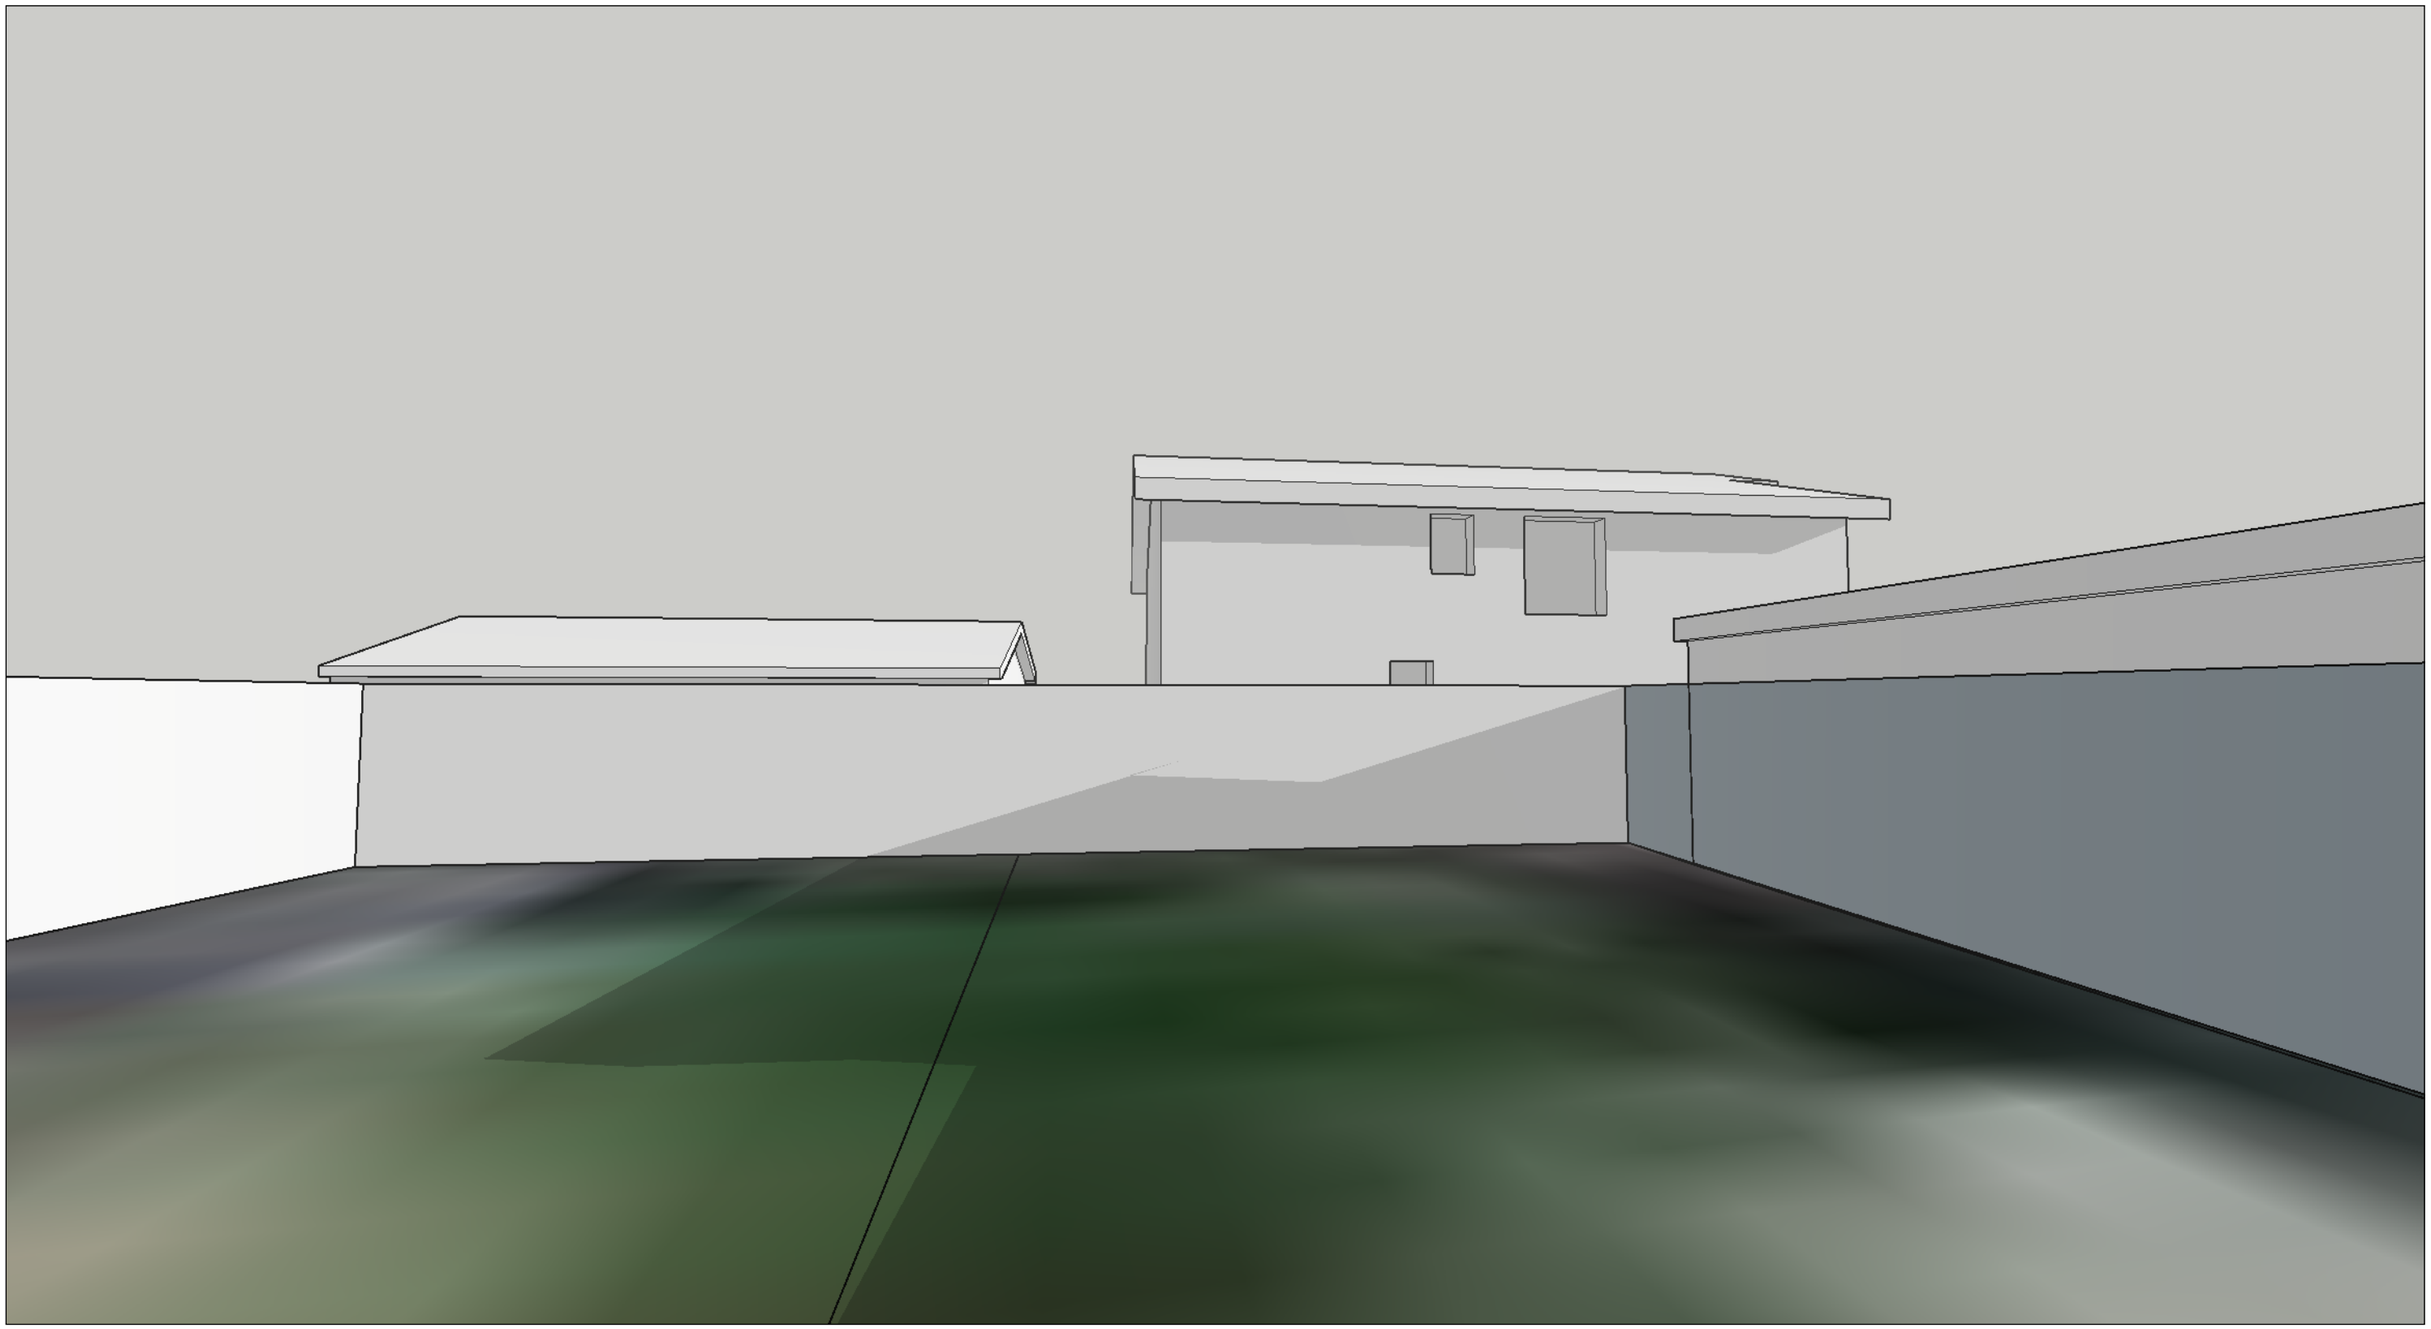

View from rear of house, eye height 1650mm, 28mm FOV, Geo-referenced to exact location, shadows at 12:58pm 28th November 2020

04 - As Approved - View from rear of #6

7 Middleton Road, Bognor Regis. PO22 6BL

ARUN DISTRICT COUNCIL PLANNING

Kingfisher Creative
ARCHITECTURAL DESIGN LTD