


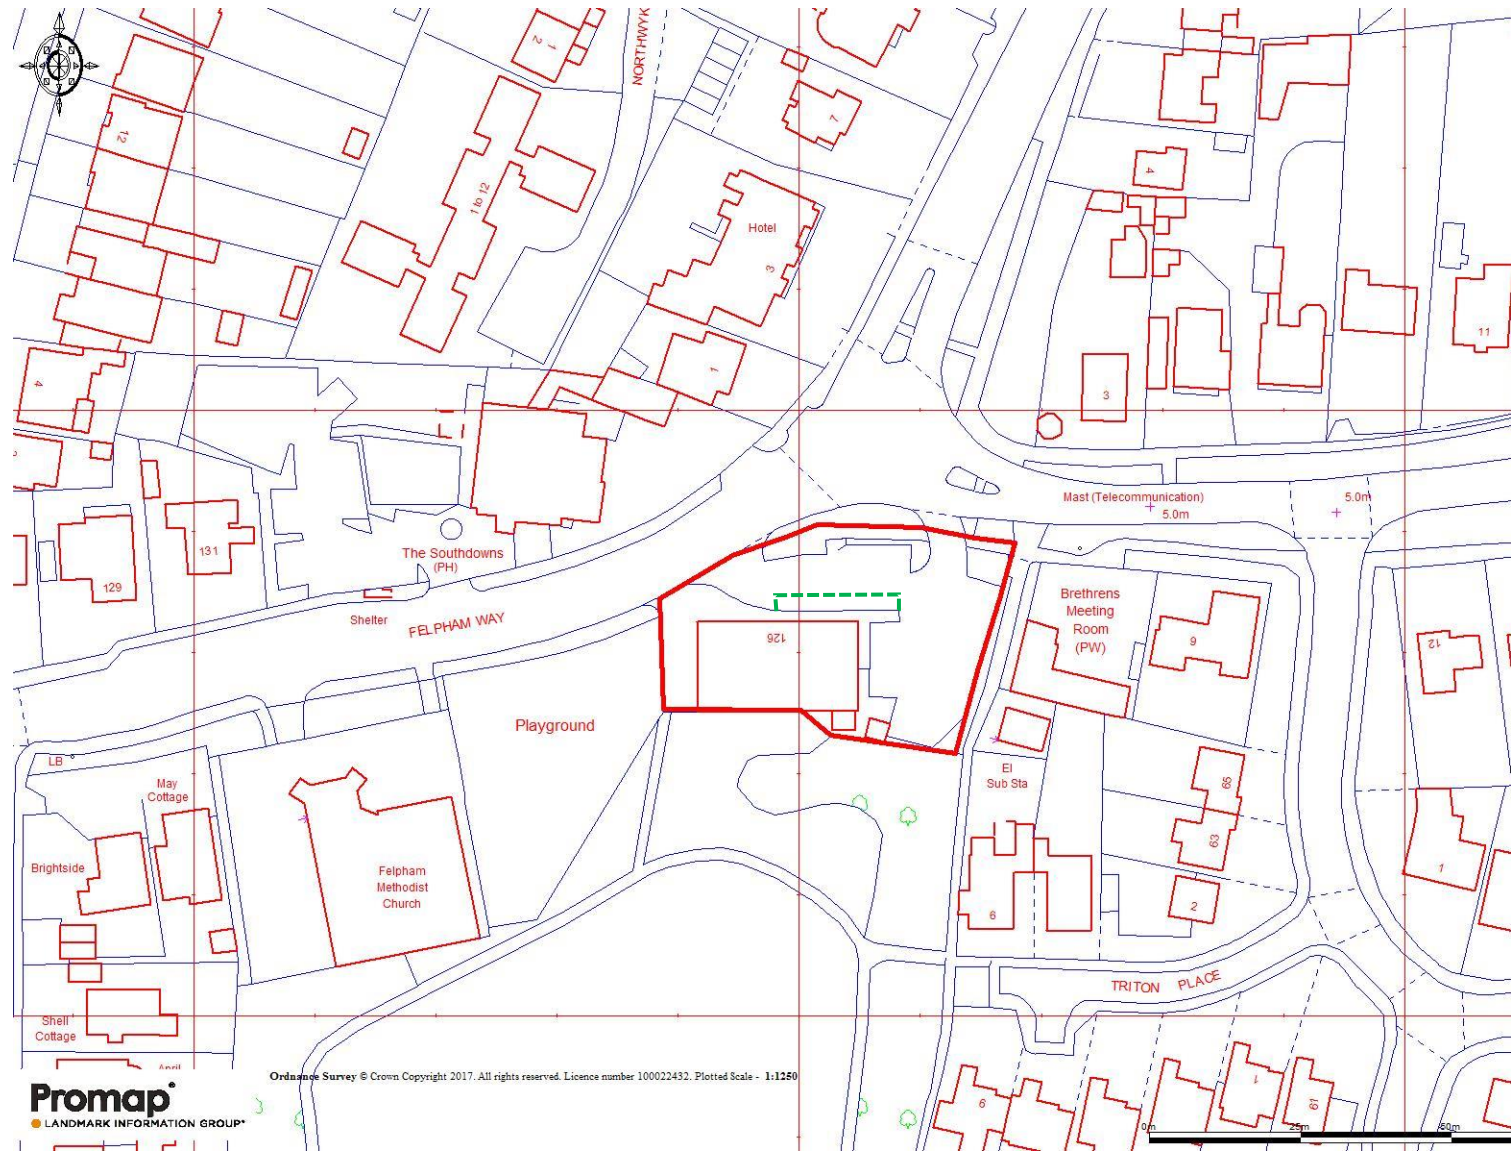

**MRPP**  
**MARTIN ROBESON  
PLANNING PRACTICE**  
*Town Planning Consultants  
Development Advocacy*

Title: Site Location Plan indicating  
location of 'Delivery Area'

Job No: 2875

Job: Tesco  
Express

Plan: MRPP3a

Scale:1:1250 @A4

Date: September  
2018

Drawn by: JF

© Crown copyright 2006.  
Licence number ES100044008.