



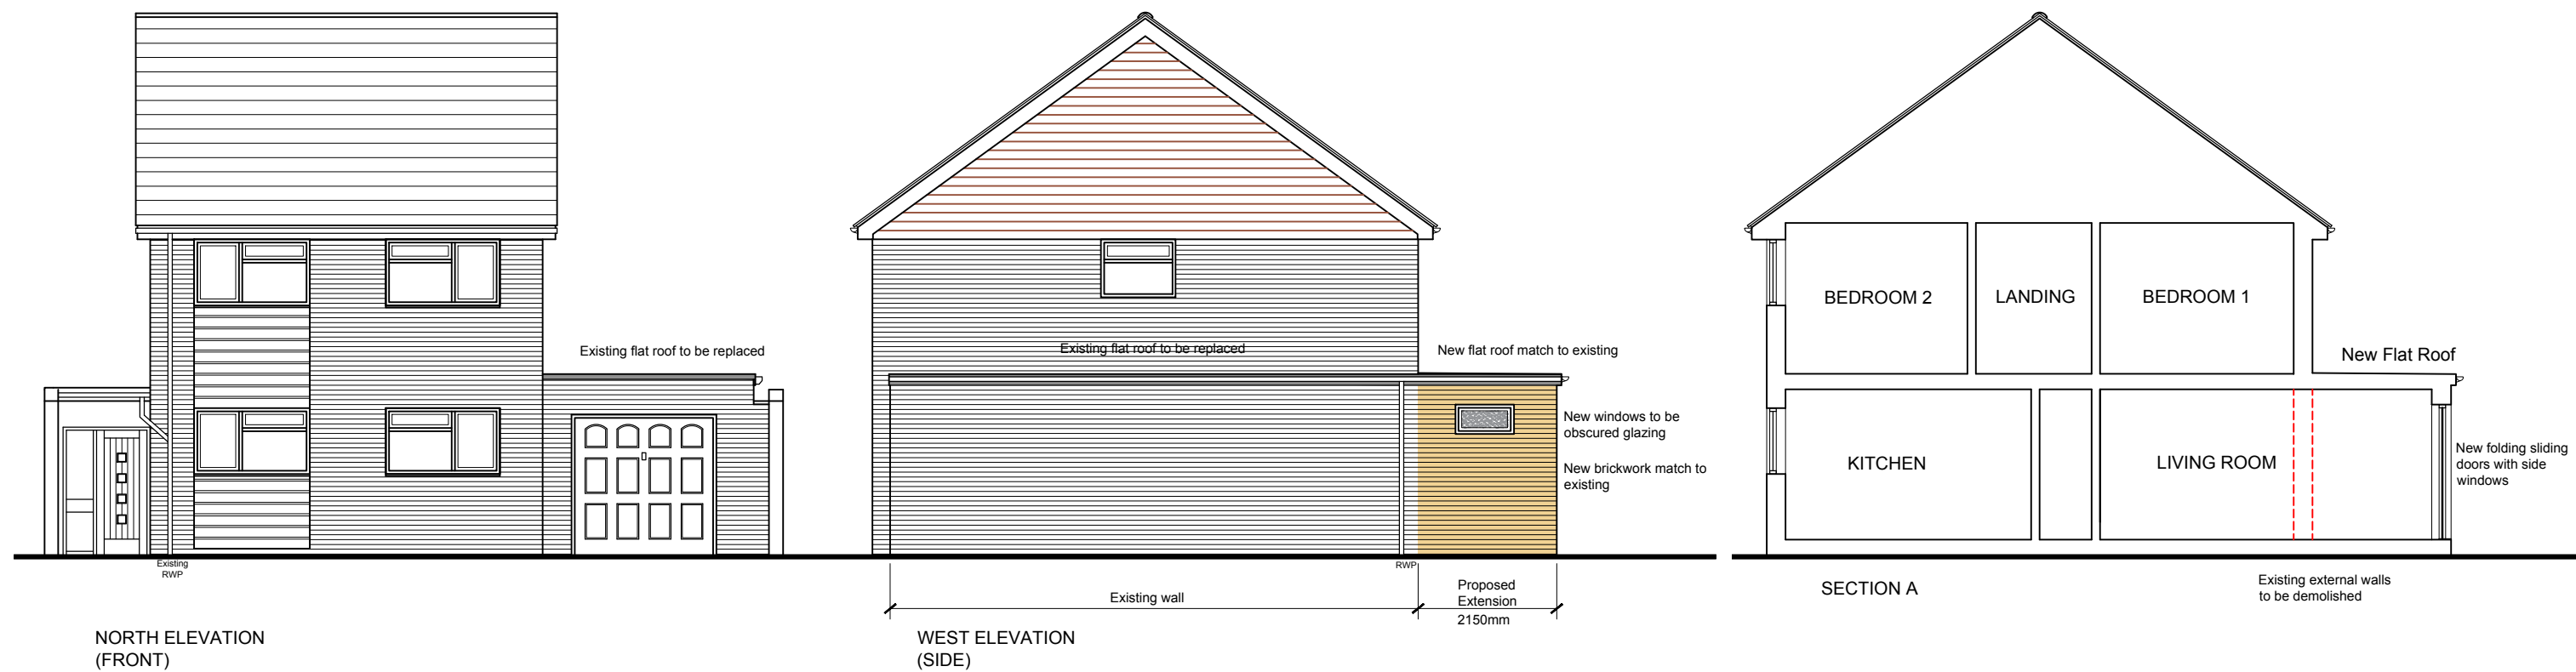

PROPOSED ELEVATIONS

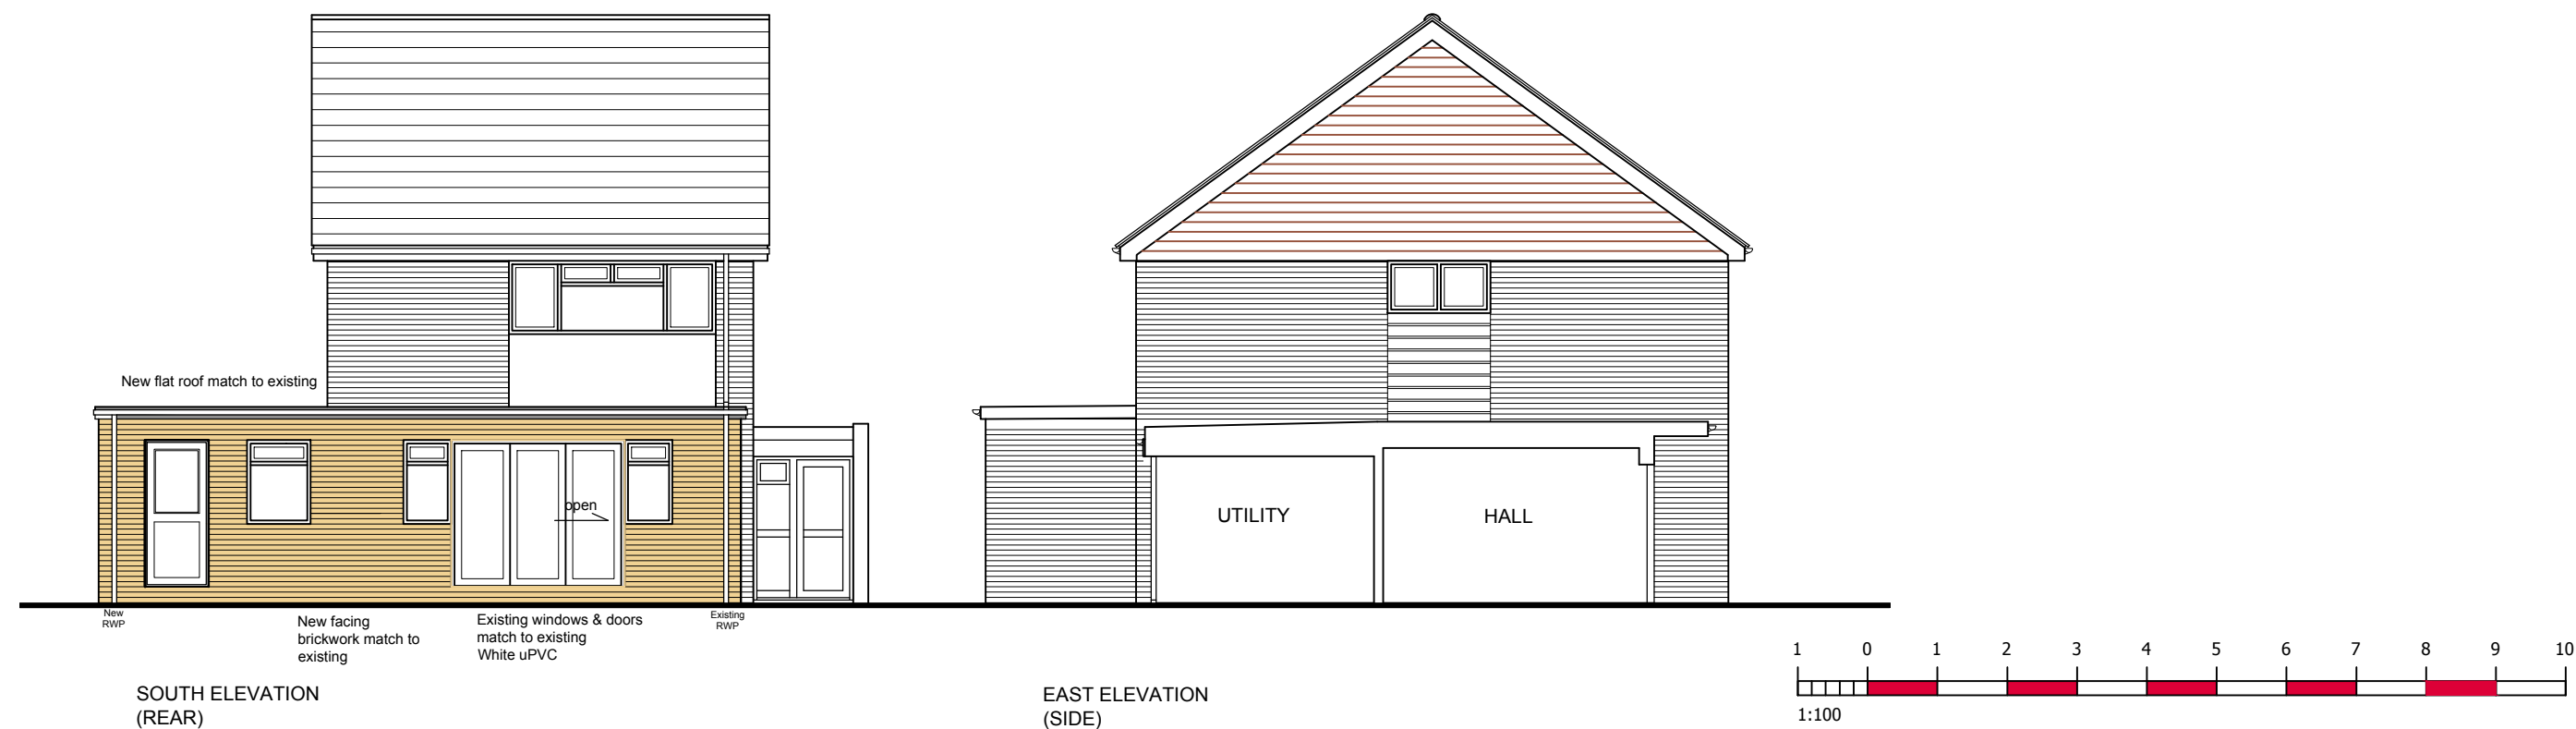

Notes

1. Do not scale from this drawing, except for planning purposes. Use figured dimensions only.
2. All dimensions must be checked on site prior to commencement of work.
3. Where applicable this drawing is to be read in conjunction with other consultants' drawings.
4. Streetwise Licence No,100047474.

Chichester Architectural Design

Ayumi Addison
Mobile : 07775968067
ayumiaddison@gmail.com

Project	Single storey extension at 17 Drake Park, Bognor Regis	Date	21.07.17	Drawn by	AA
		Scales	1:100 @ A3	Status	Planning
Drawing	Proposed Elevations	Job No		Dwg No	Revision
		1702		PL-05	