


MILTON PLACE FELPHAM, BOGNOR REGIS

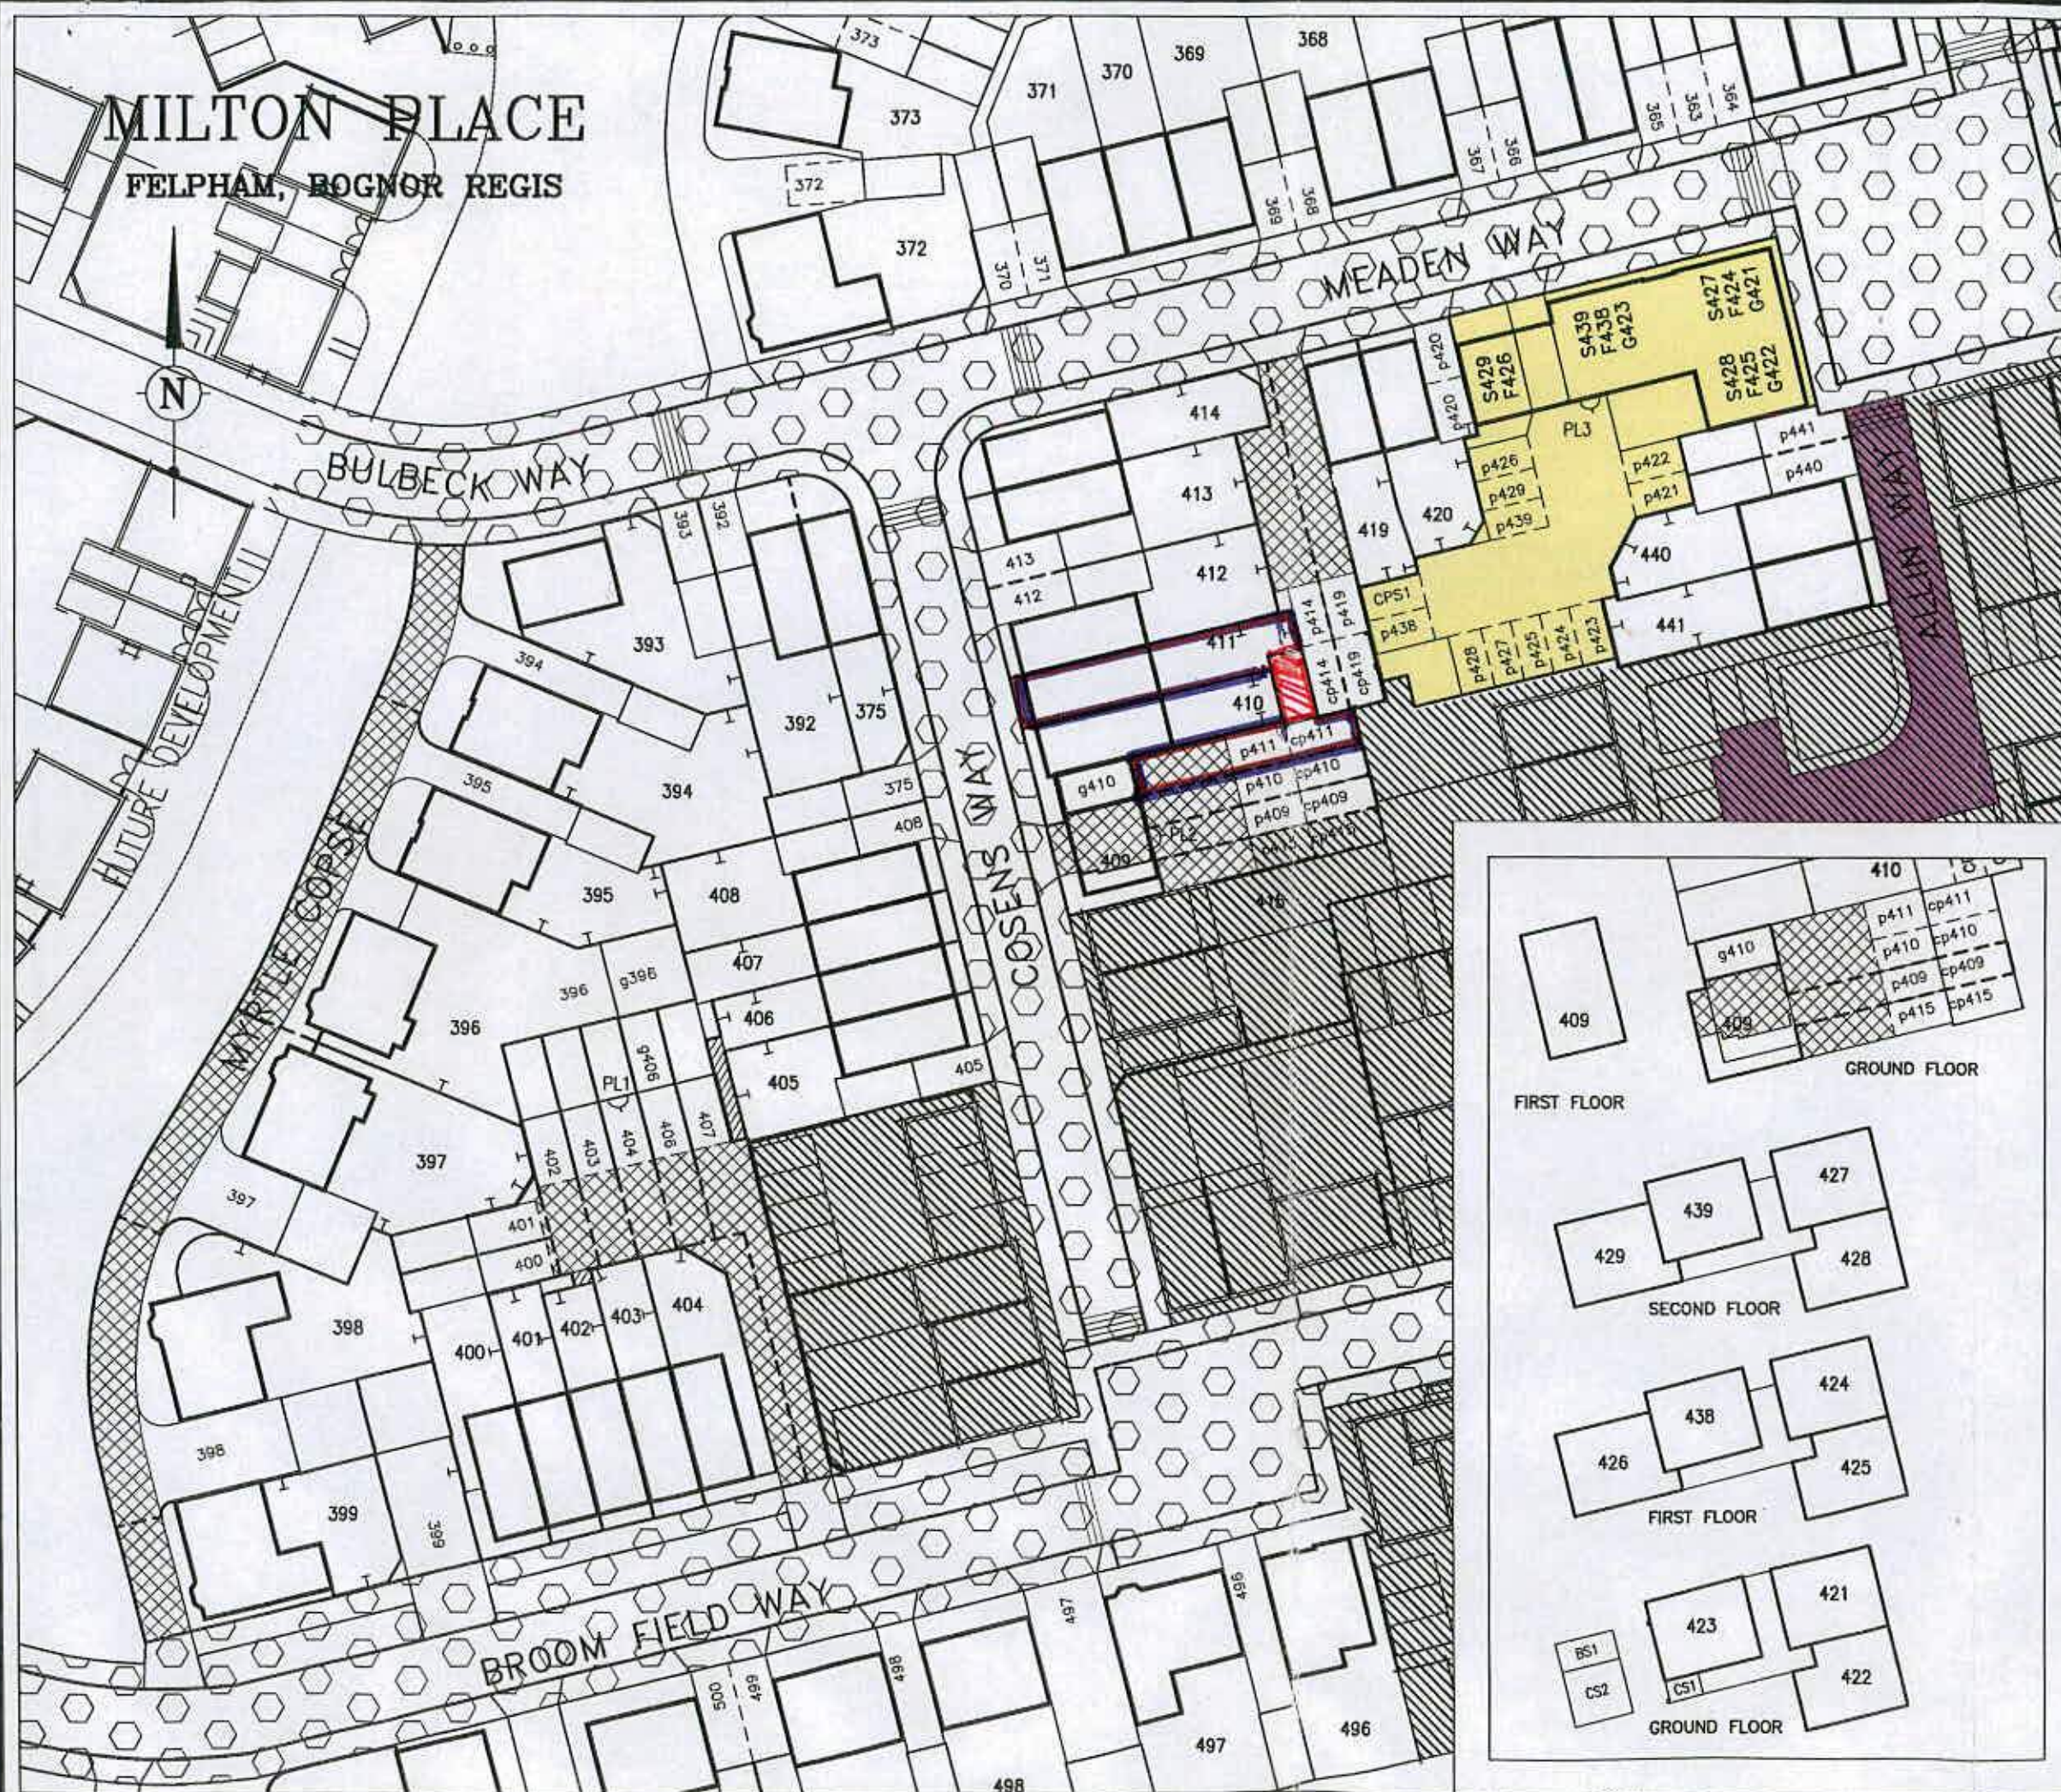


LEGEND

- Estate Roads
- Private Driveway
- Private Footpath
- Affordable Plots
- Private road built by Barratts to be maintained under the Estate Charge
- Management Company
- Casual Parking Space for the benefit of plots 421-429 & 438-439
- Cycle Store for the benefit of plots 421-429 & 438-439
- Bin Store for the benefit of plots 421-429 & 438-439
- Private Lighting

Private Lighting Schedule:

- PL1 : within ownership of plot 404 for the benefit of plots 400-404, 406, 407.
- PL2 : within ownership of plot 409 for the benefit of plots 409, 410, 411, 415.
- PL3 : within ownership of the Management Company for the benefit of plots 421-429 & 438-439.

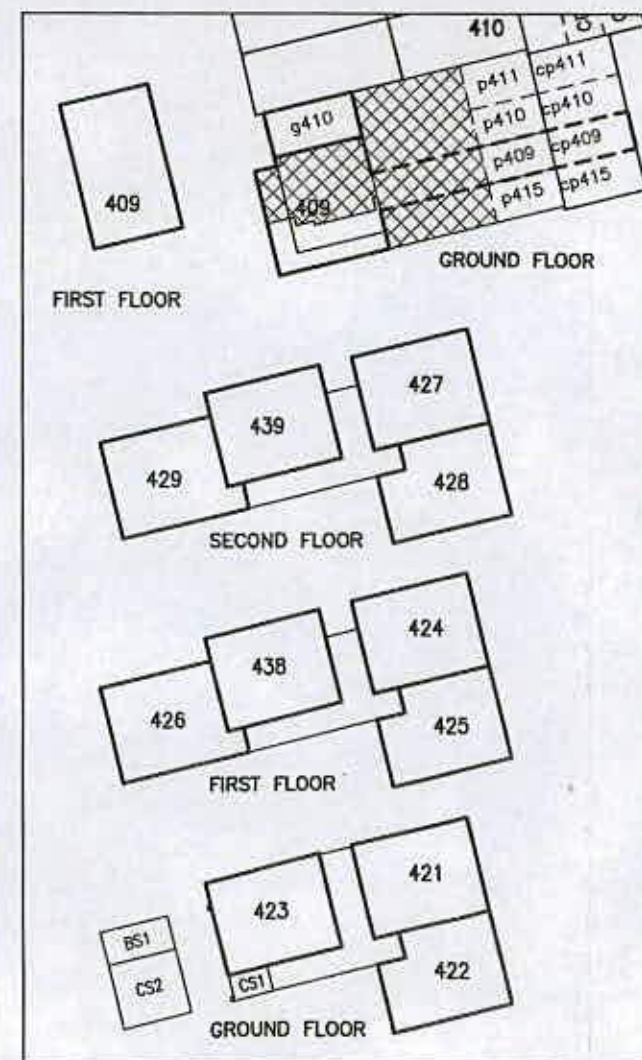

10.01.14	Private Footpath added to legend.	AL
24.06.13	Plots 421-429, 438, 439 red lined.	SW
11.06.13	Insert for plot 409 revised to show car ports, red lining to plot 410 revised to match the insert. Red lining to plot 409 revised. Private road built by Barratts indicated and added to key. Conveyance parking references revised.	SW
01.03.13	Plots 409 & 410 red lining amended.	AL
05.06.12	Plots 409-414, 419-429, 438-441 added and title applied.	DM
20.05.12	Red lining amended to plot 395.	SW
25.05.12	Drawing amended to conveyance notes comments.	

Rev	Date	Details	By
-----	------	---------	----

Drainage Authority Approval Date

Highway Authority Approval Date

Use within dimensions only. When shown relationship between site levels and ground levels are to be checked on site. Any discrepancy or suggested modification to be reported to Design and Engineering Director. Note: This drawing is the copyright of Bovis Homes Ltd.

BOVIS HOMES
Bovis Homes Limited
South East Region.
The Manor House,
North Ash Road,
New Ash Green, Longfield,
Kent, DA3 8HQ.
Tel: 01474 872427
Fax: 01474 876323
DX: 41950 New Ash Green 2

SITE FELPHAM - AREA C BOGNOR REGIS, WEST SUSSEX			
DRAWING TITLE TRANSFER PLAN Plots 375, 392-414, 419-429, 438-441			
DRAWN BY SW	DATE Mar '12	DRAWING NO. FELP-500-2	REV G
SCALE: 1/500 @ A3	CHECKED/DATE		