

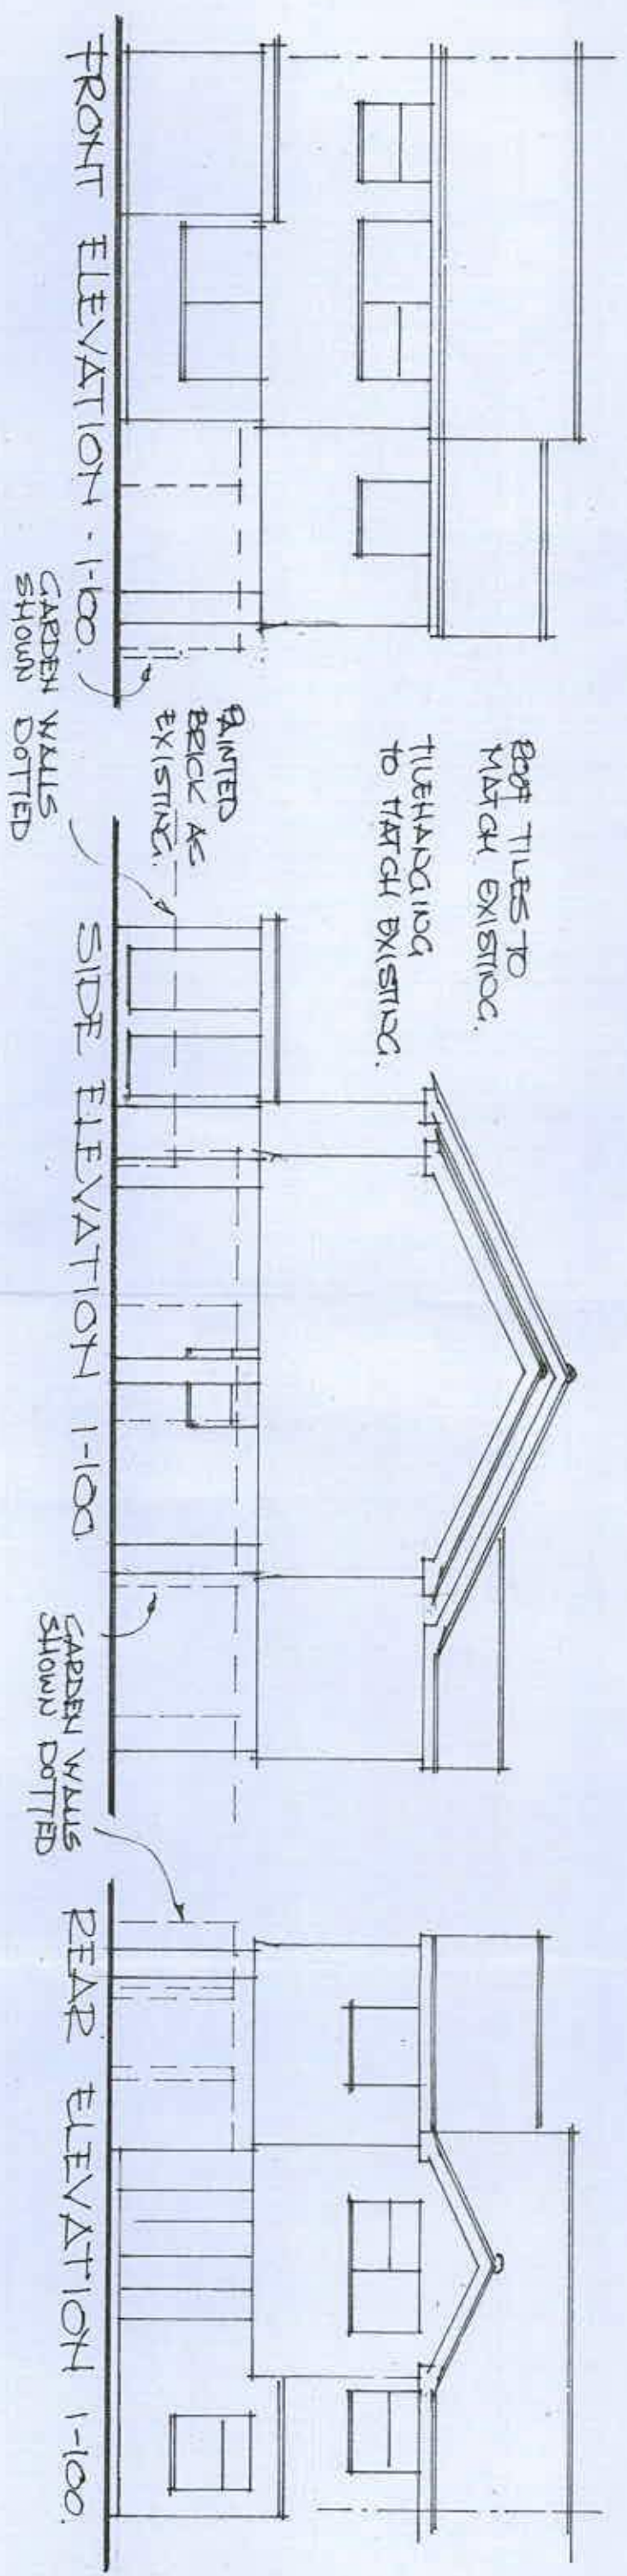


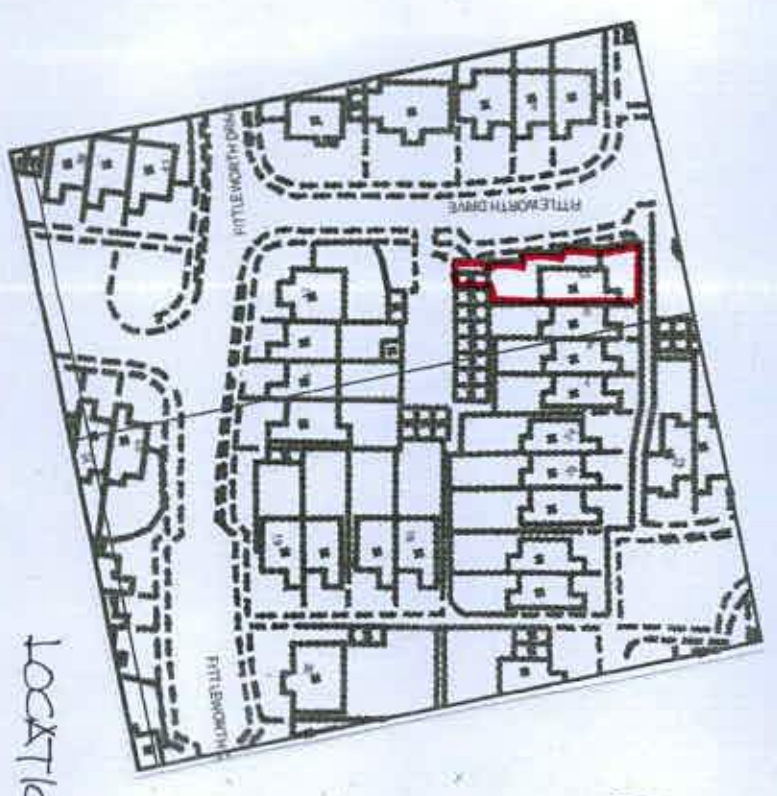

ROOF TILES TO MATCH EXISTING.

TUEHANDING TO MATCH EXISTING.

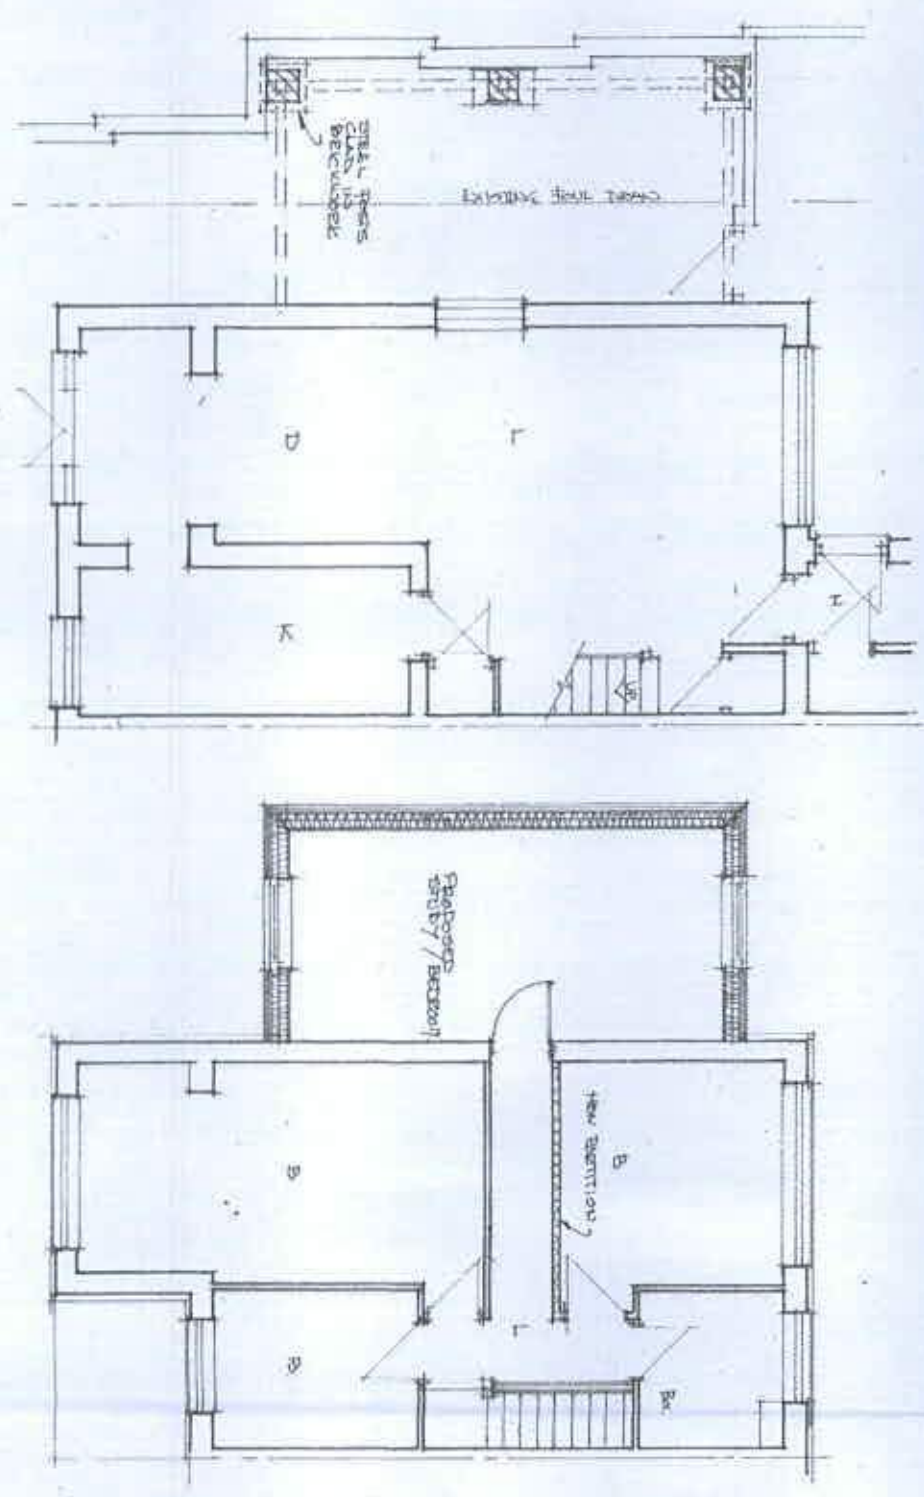

LOCATION 1-1250.

PROPOSED PLANS AND ELEVATIONS
 LOCATION PLAN
 10 FITTLEWORTH DRIVE
 FELPHAM
 BOROUGH REC'D.
 AUG 2018.
 1-100
 1-1250
 DEC 2.